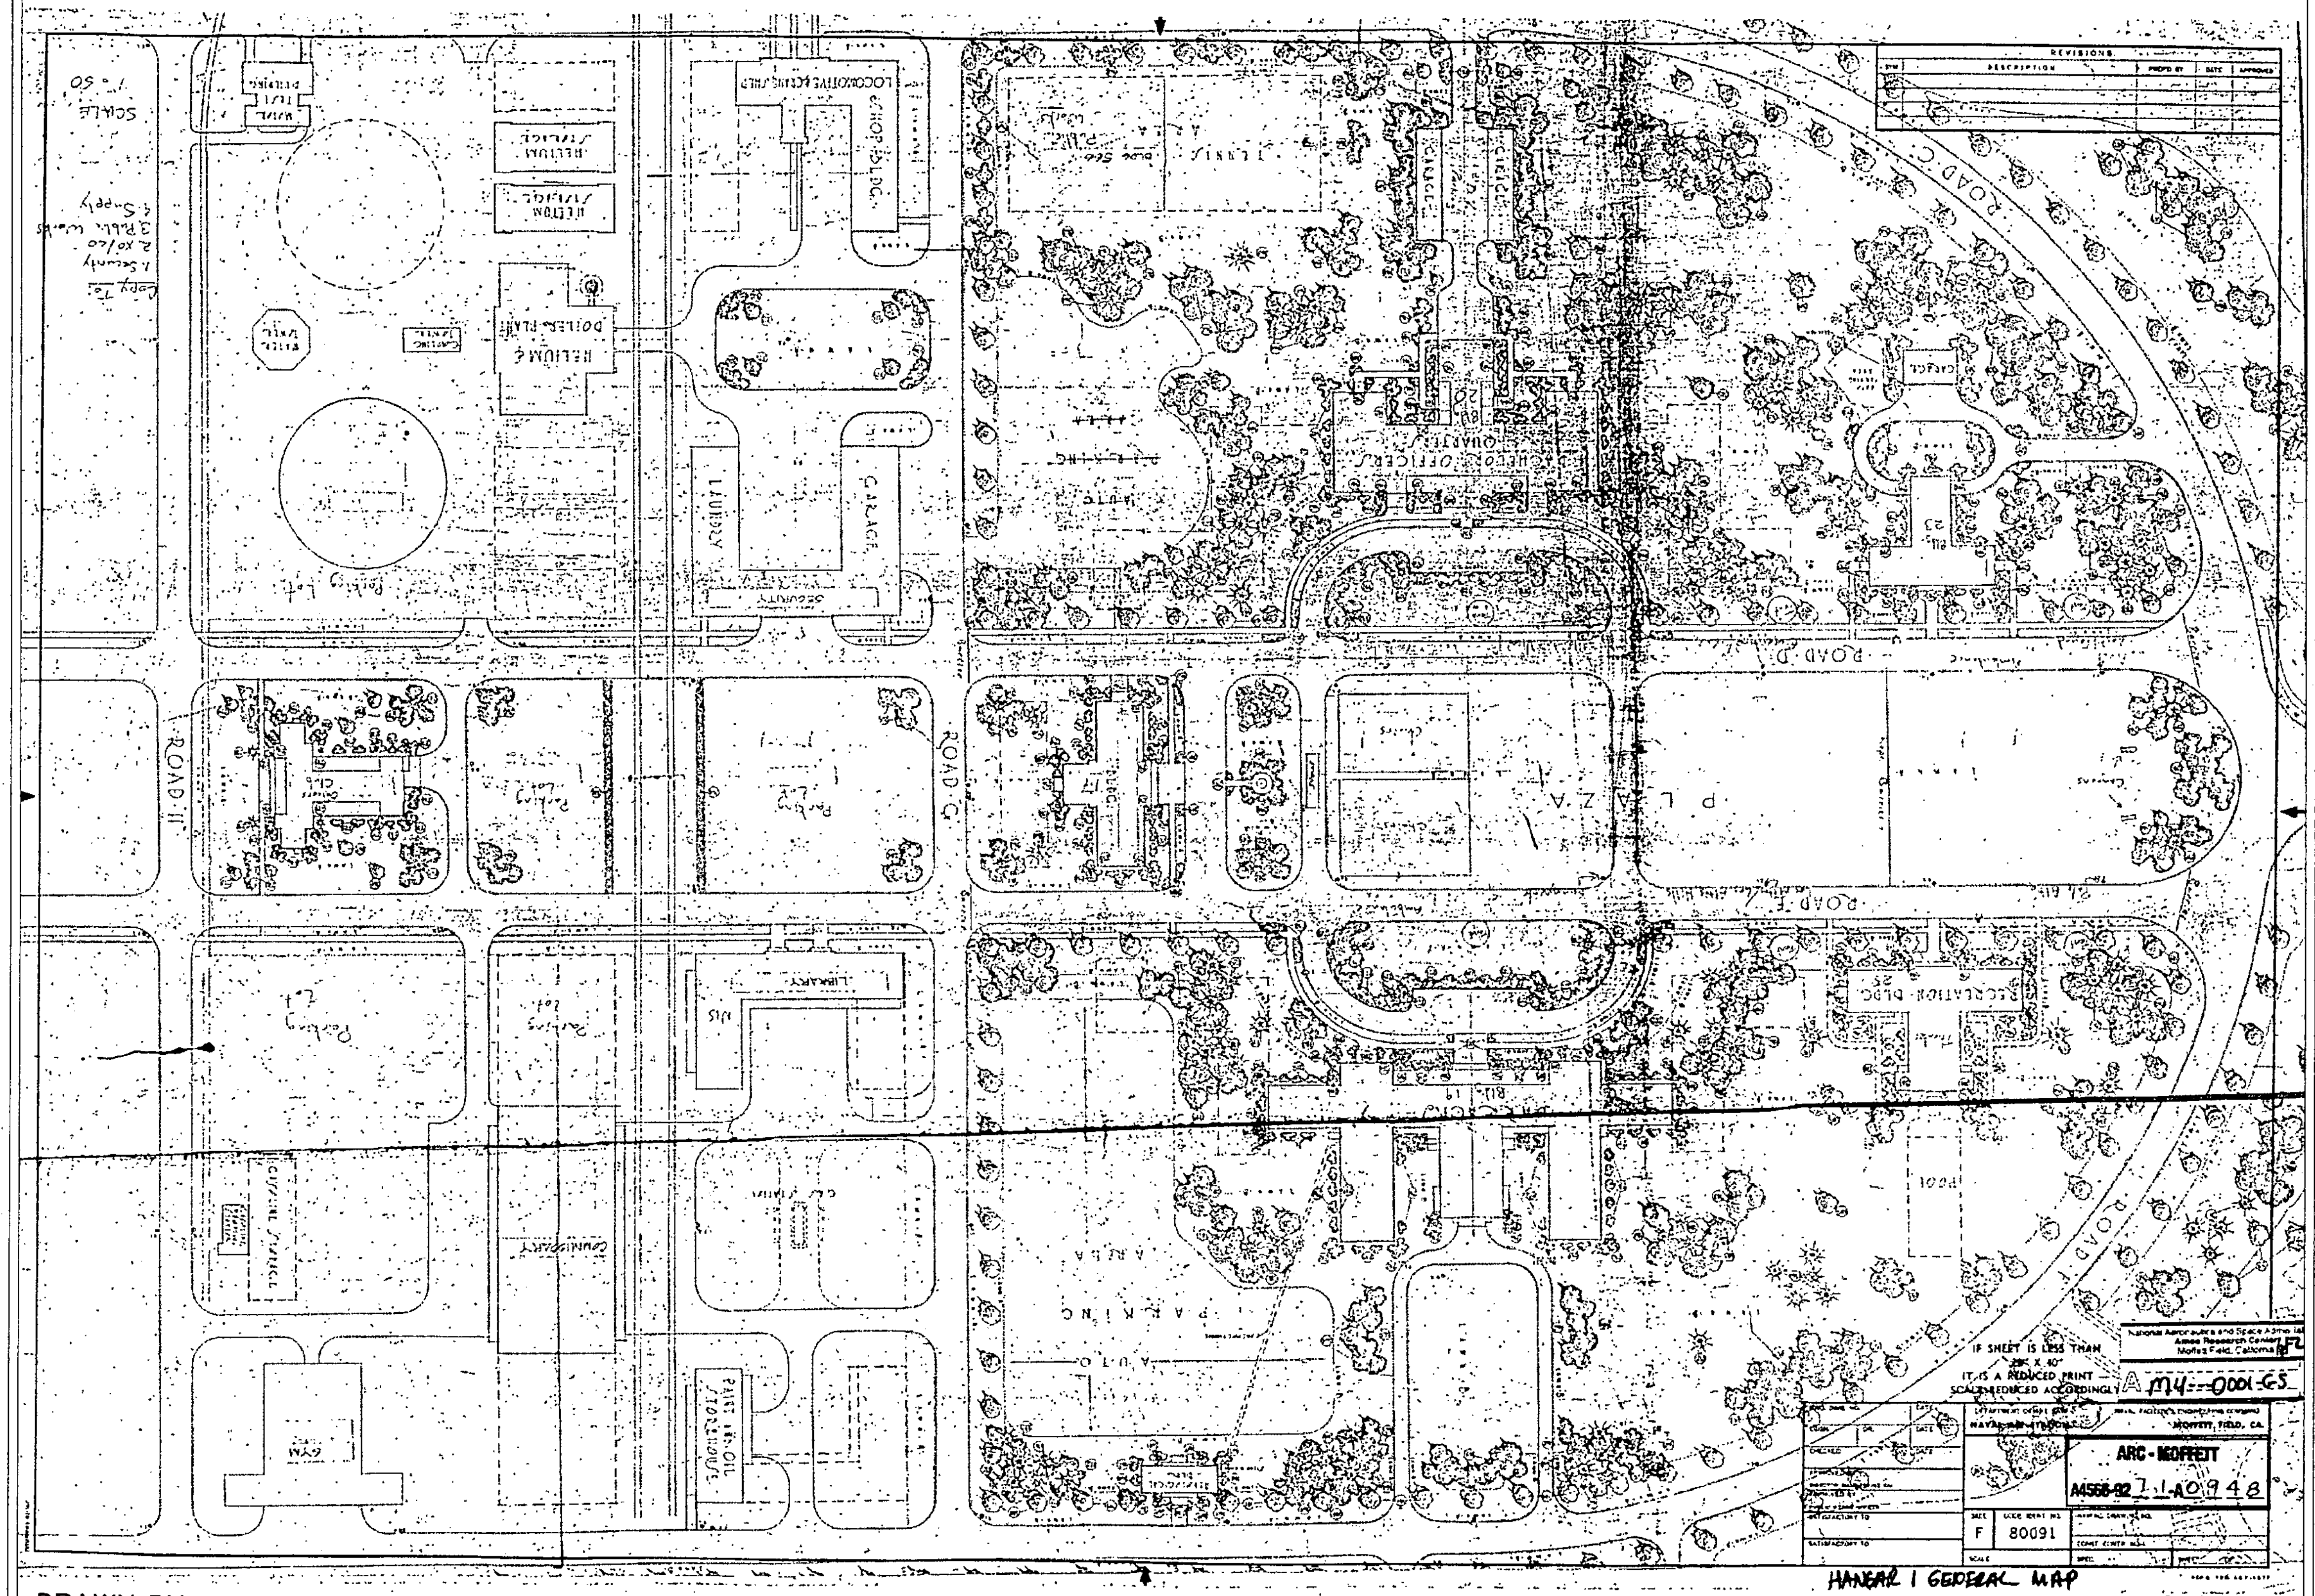

DRAWN BY:

MOFFETT FIELD NAVAL AIR STATION
RECORDING PROJECT
NATIONAL PARK SERVICE
UNITED STATES DEPARTMENT OF THE INTERIOR

MOFFETT FIELD NAVAL AIR STATION, HANGAR NO. 1
U.S. NAVAL AIR STATION SUNNYVALE, CALIFORNIA, HISTORIC DISTRICT, CUMMINS AVENUE
SUNNYVALE VICINITY SANTA CLARA COUNTY CALIFORNIA

SHEET 1 OF 17

HISTORIC AMERICAN ENGINEERING RECORD
CA-335A

LIBRARY OF CONGRESS INDEX NUMBER

IF REPRODUCED, PLEASE CREDIT THE HISTORIC AMERICAN ENGINEERING RECORD, NATIONAL PARK SERVICE, NAME OF DELINEATOR, DATE OF DRAWING

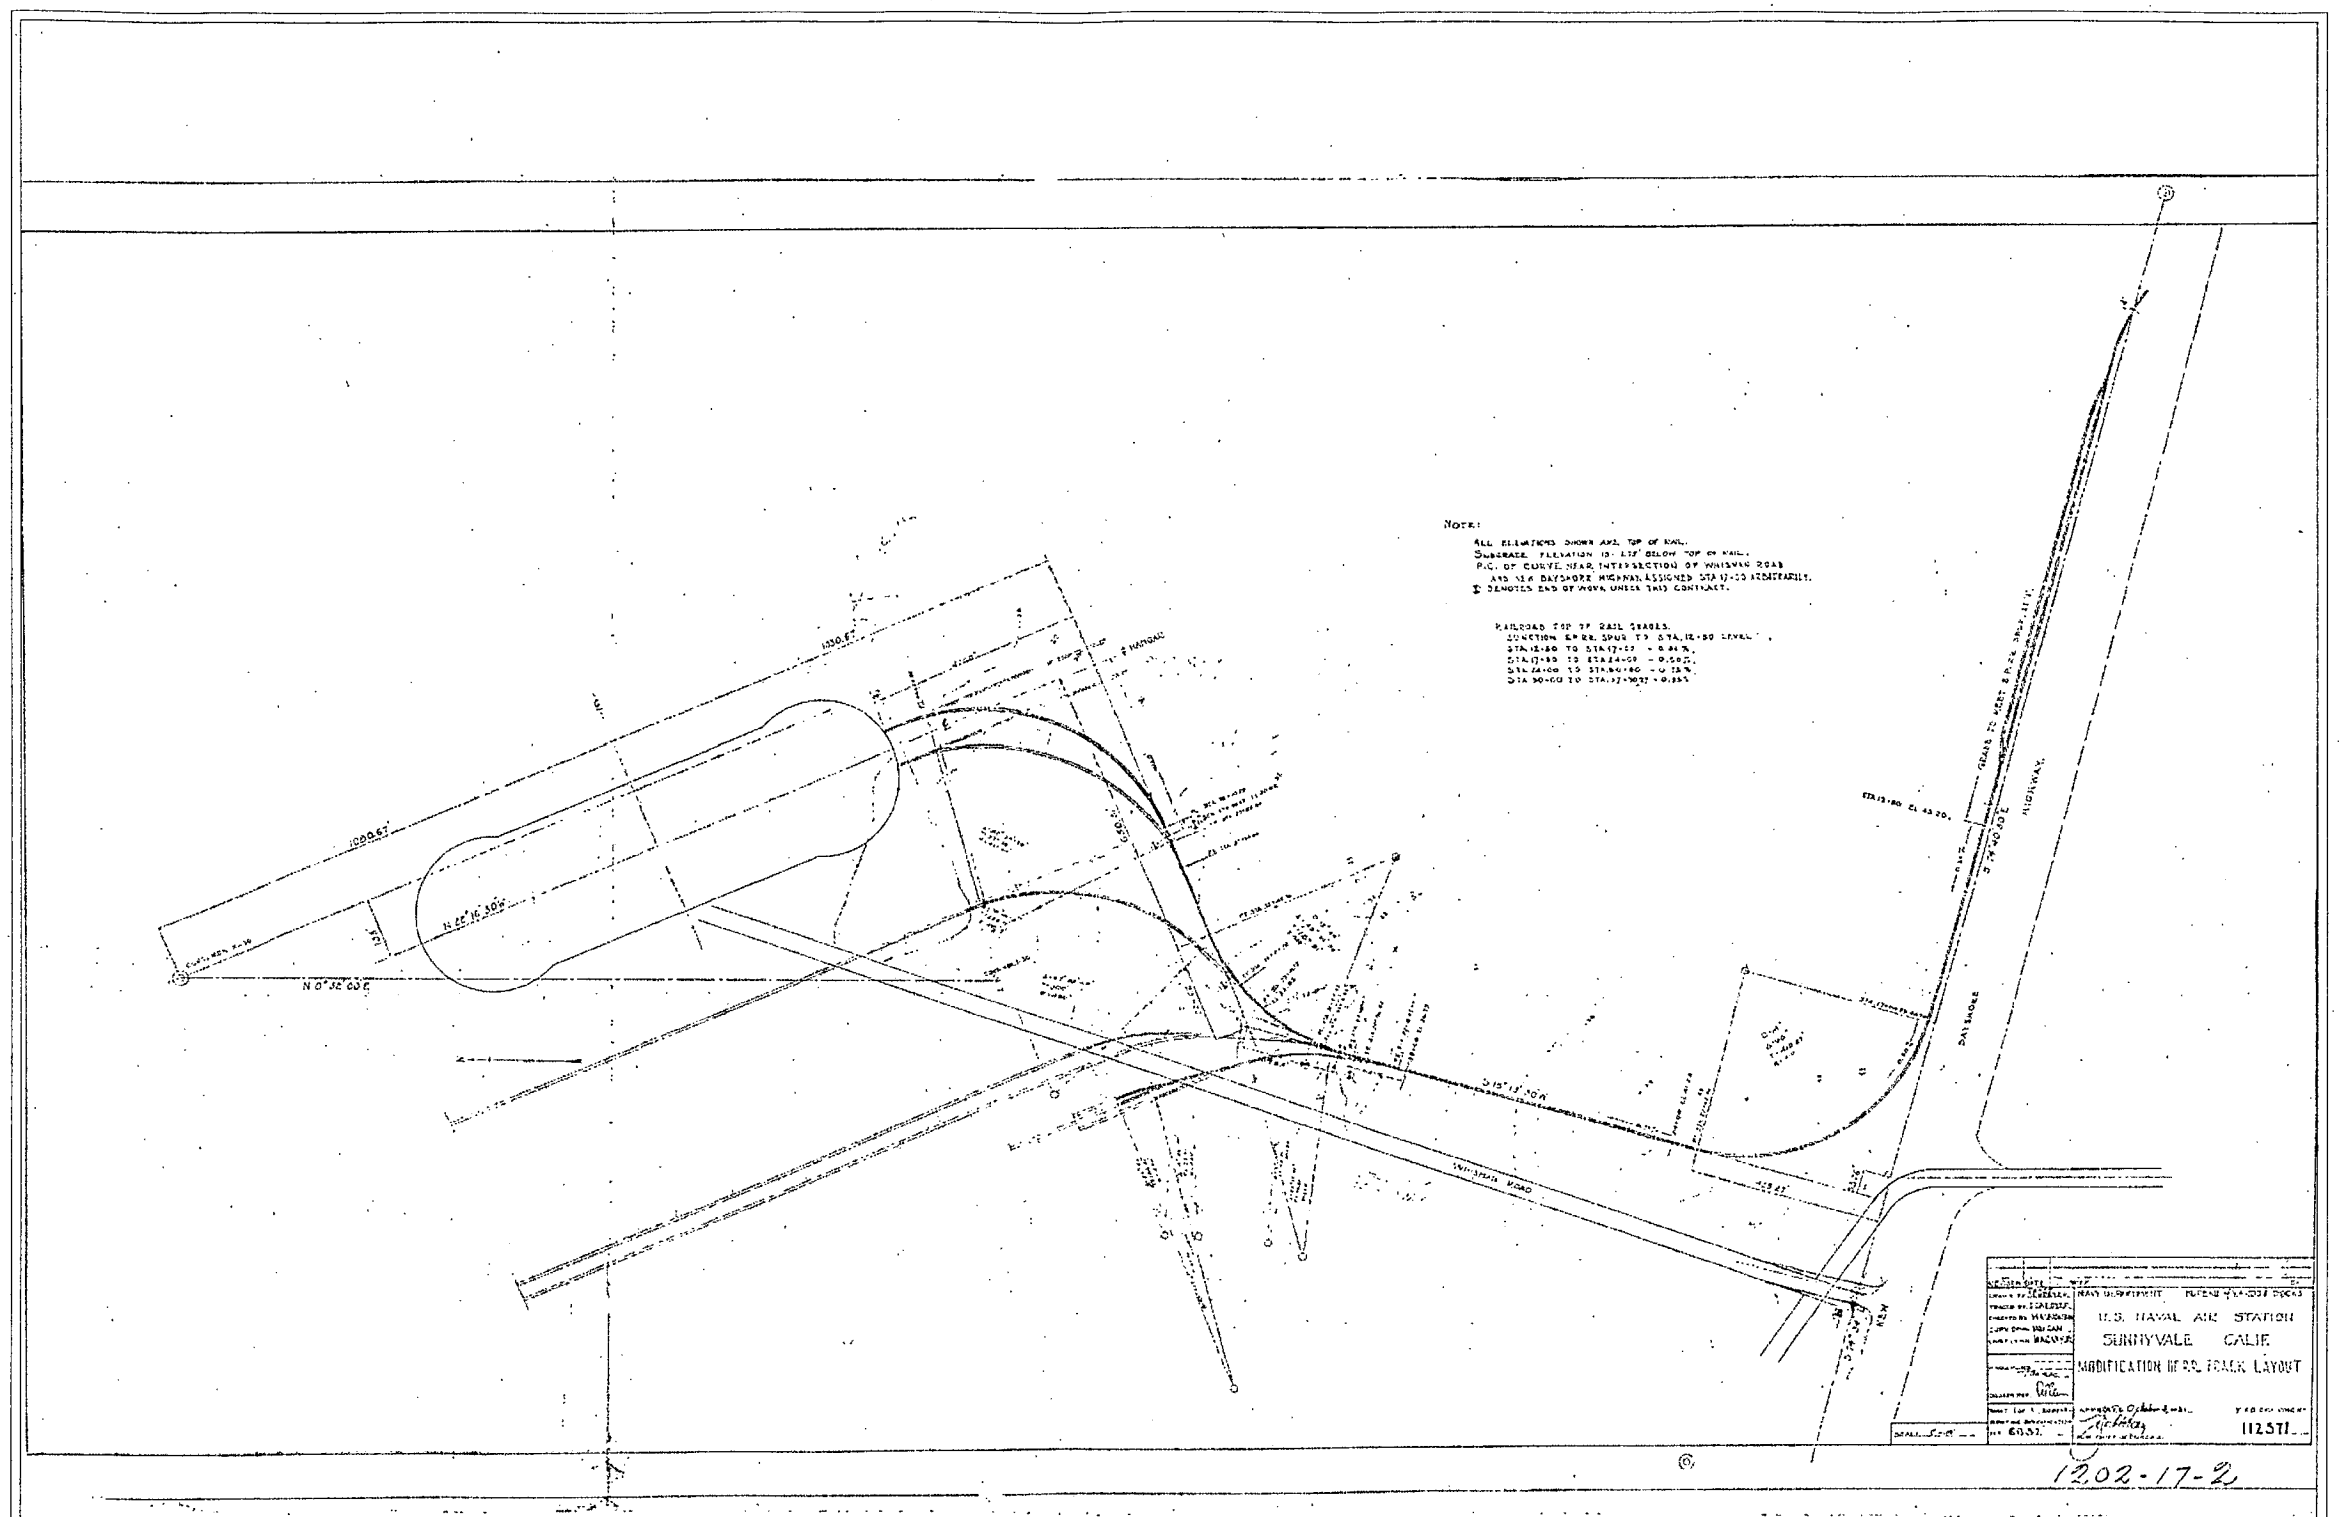

12.02-17-2

DRAWN BY:

MOFFETT FIELD NAVAL AIR STATION RECORDING PROJECT NATIONAL PARK SERVICE UNITED STATES DEPARTMENT OF THE INTERIOR	MOFFETT FIELD NAVAL AIR STATION, HANGAR NO. 1 U.S. NAVAL AIR STATION SUNNYVALE, CALIFORNIA, HISTORIC DISTRICT, CUMMINS AVENUE SUNNYVALE VICINITY SANTA CLARA COUNTY CALIFORNIA	SHEET 2 OF 17	HISTORIC AMERICAN ENGINEERING RECORD CA-335A

LIBRARY OF CONGRESS INDEX NUMBER

IF REPRODUCED, PLEASE CREDIT THE HISTORIC AMERICAN ENGINEERING RECORD, NATIONAL PARK SERVICE, NAME OF DELINEATOR, DATE OF DRAWING

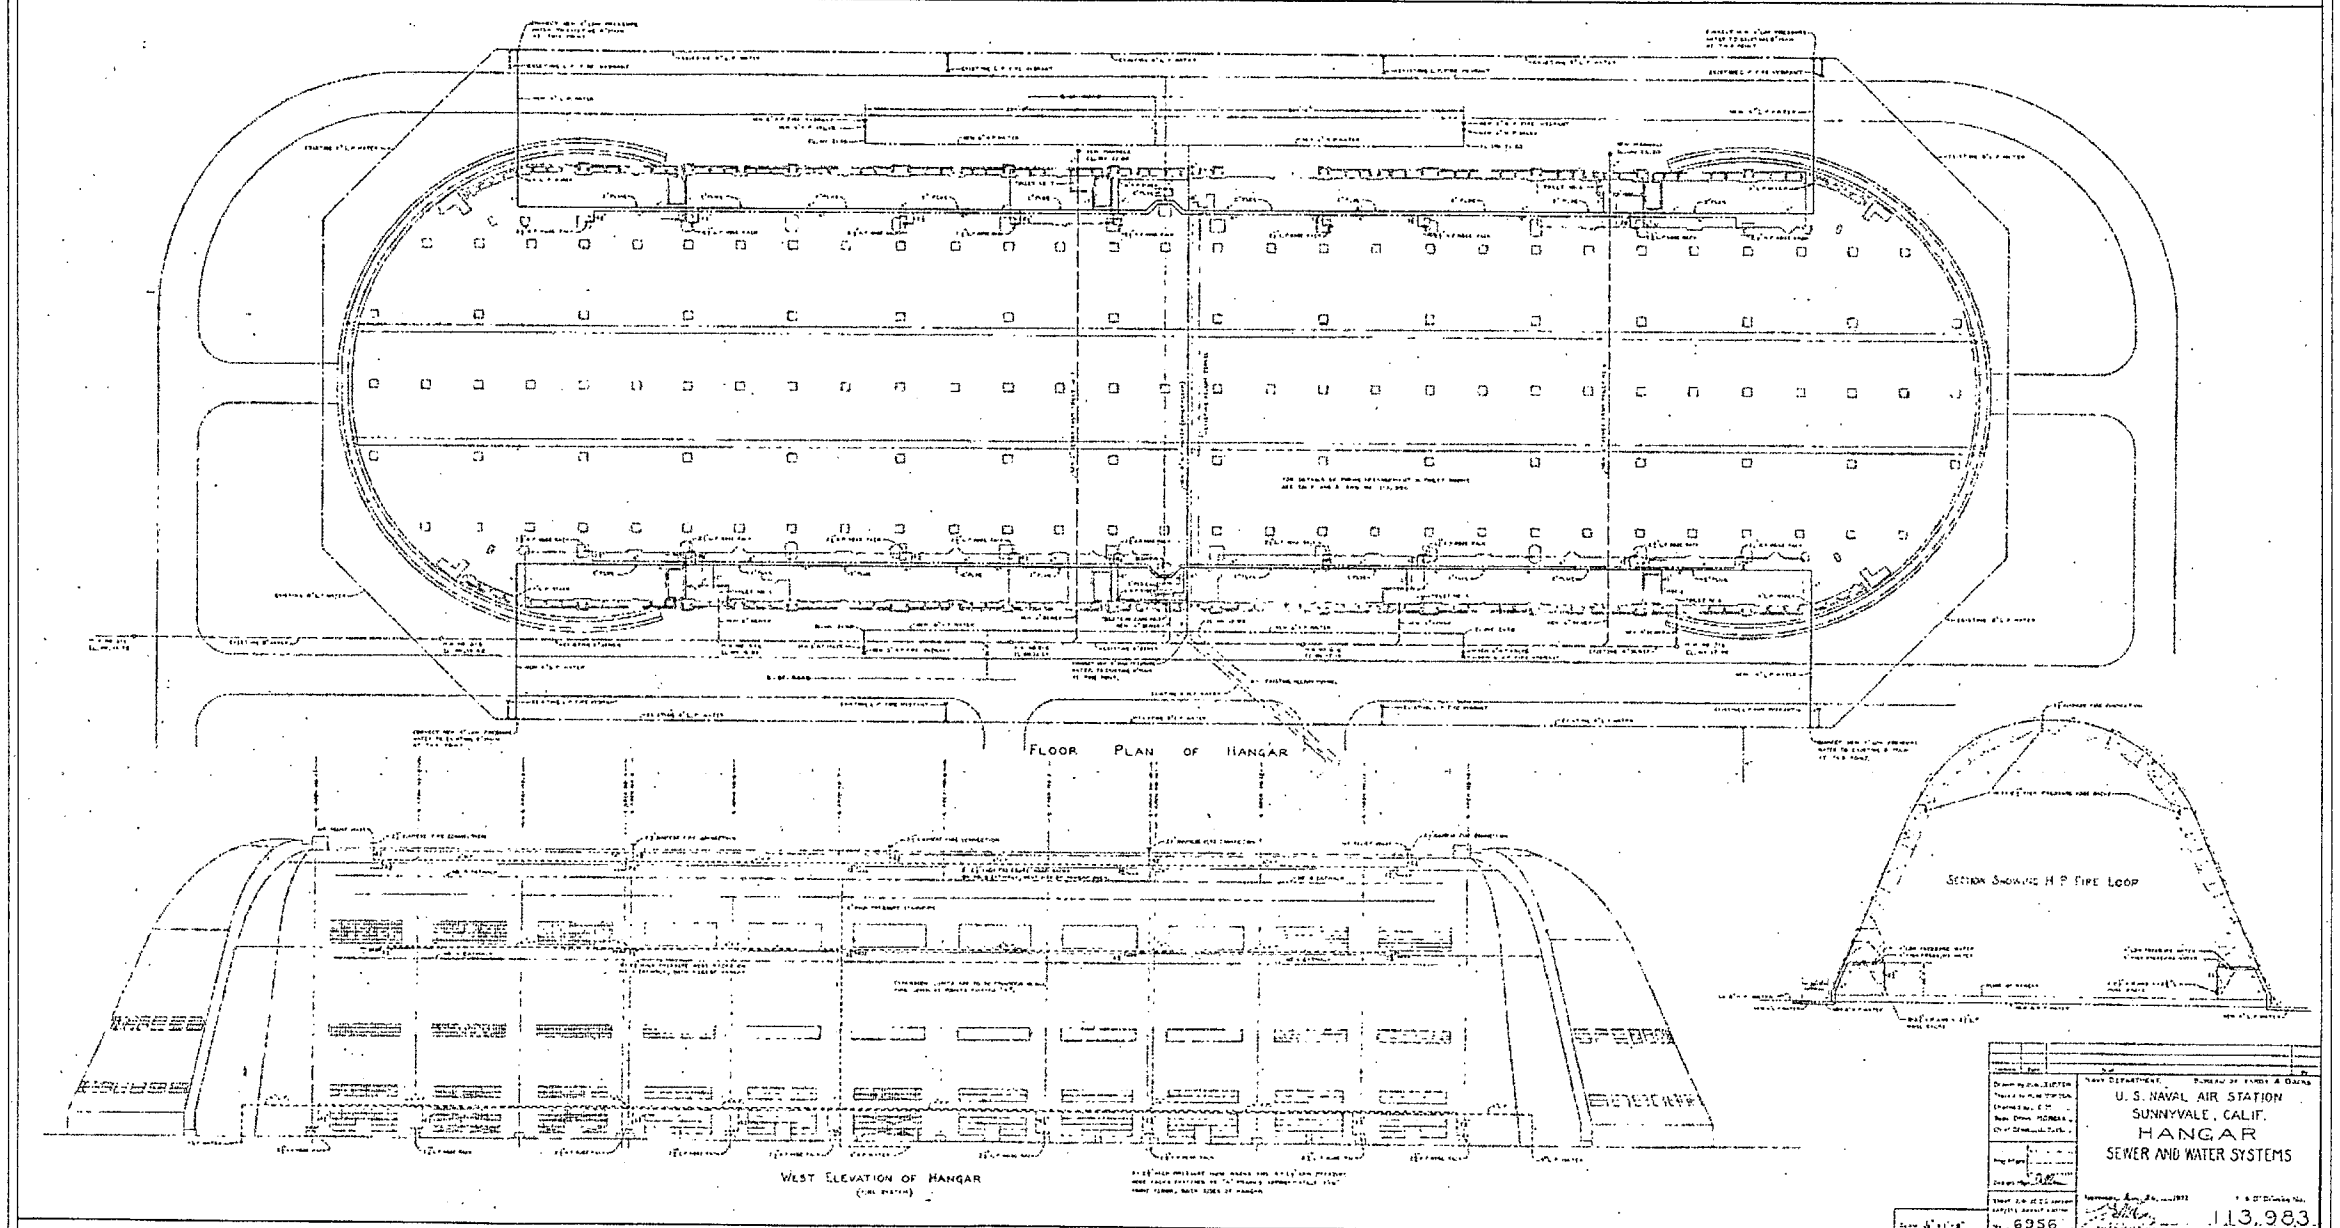

DRAWN BY:

MOFFETT FIELD NAVAL AIR STATION RECORDING PROJECT NATIONAL PARK SERVICE UNITED STATES DEPARTMENT OF THE INTERIOR	MOFFETT FIELD NAVAL AIR STATION, HANGAR NO. 1 U.S. NAVAL AIR STATION SUNNYVALE, CALIFORNIA, HISTORIC DISTRICT, CUMMINS AVENUE SUNNYVALE VICINITY SANTA CLARA COUNTY CALIFORNIA	SHEET 3 OF 17	HISTORIC AMERICAN ENGINEERING RECORD CA-335A	LIBRARY OF CONGRESS INDEX NUMBER

IF REPRODUCED, PLEASE CREDIT THE HISTORIC AMERICAN ENGINEERING RECORD, NATIONAL PARK SERVICE, NAME OF DELINEATOR, DATE OF DRAWING

REVISIONS				
SYM	DESCRIPTION	PREPD BY	DATE	APPROVED

GROUP 1 - TP-11

ROOM NO.	DESCRIPTION
1	Gatlin Mess Office
2	Graphics/Storage
3	Command Career Counselor
4	B & O
5	Command Master Chief Office
6	Chaplain
7	Men's Head
8	Admin. (Yates)
9	CDMP Office
10	Data Processing Center
11	F & O
12	B & O
13	Legal
14	Flight Surgeon
15	Entry NATOPS
16	Quarter Deck
17	Duty Office
18	Section Leader
19	CPO Lounge

GROUP 1 - TP-11

ROOM NO.	DESCRIPTION
20	1st Lt. Office/Gear Locker/Lounge/Storage
21	Officer's Locker Room
22	Classroom #8 (Ord Training)
23	OPD Training Locker Room/Storage
24	Classroom #1
25	Jetpack Training Office
26	Staff Conference/Lounge
27	Classroom #6
28	Hall Room
29	NTS/OOPS Training Classroom
30	PCO, Officer/Enlisted Student Counsel
31	ASW Office Space

GROUP 2 - TP-11

ROOM NO.	DESCRIPTION
1	Large Entry Way Between Rooms 5 & 6
2	Coffee Mess/Storage
3	Coffee Mess Lounge
4	VP Lib (Chase Crew)
5	Aviation Equipment (Parachute)
6	AF Equipment Storage
7	Correction Control
8	Paint Locker
11	Maintenance Control
12	Maintenance Control Office
13	Material Control
14	Maintenance Training
15	Maintenance Men's Head
16	Maintenance Locker Room
17	Electric Shop
18	Power Plants
21	Airframes
24	Avionics
30	Tool Room

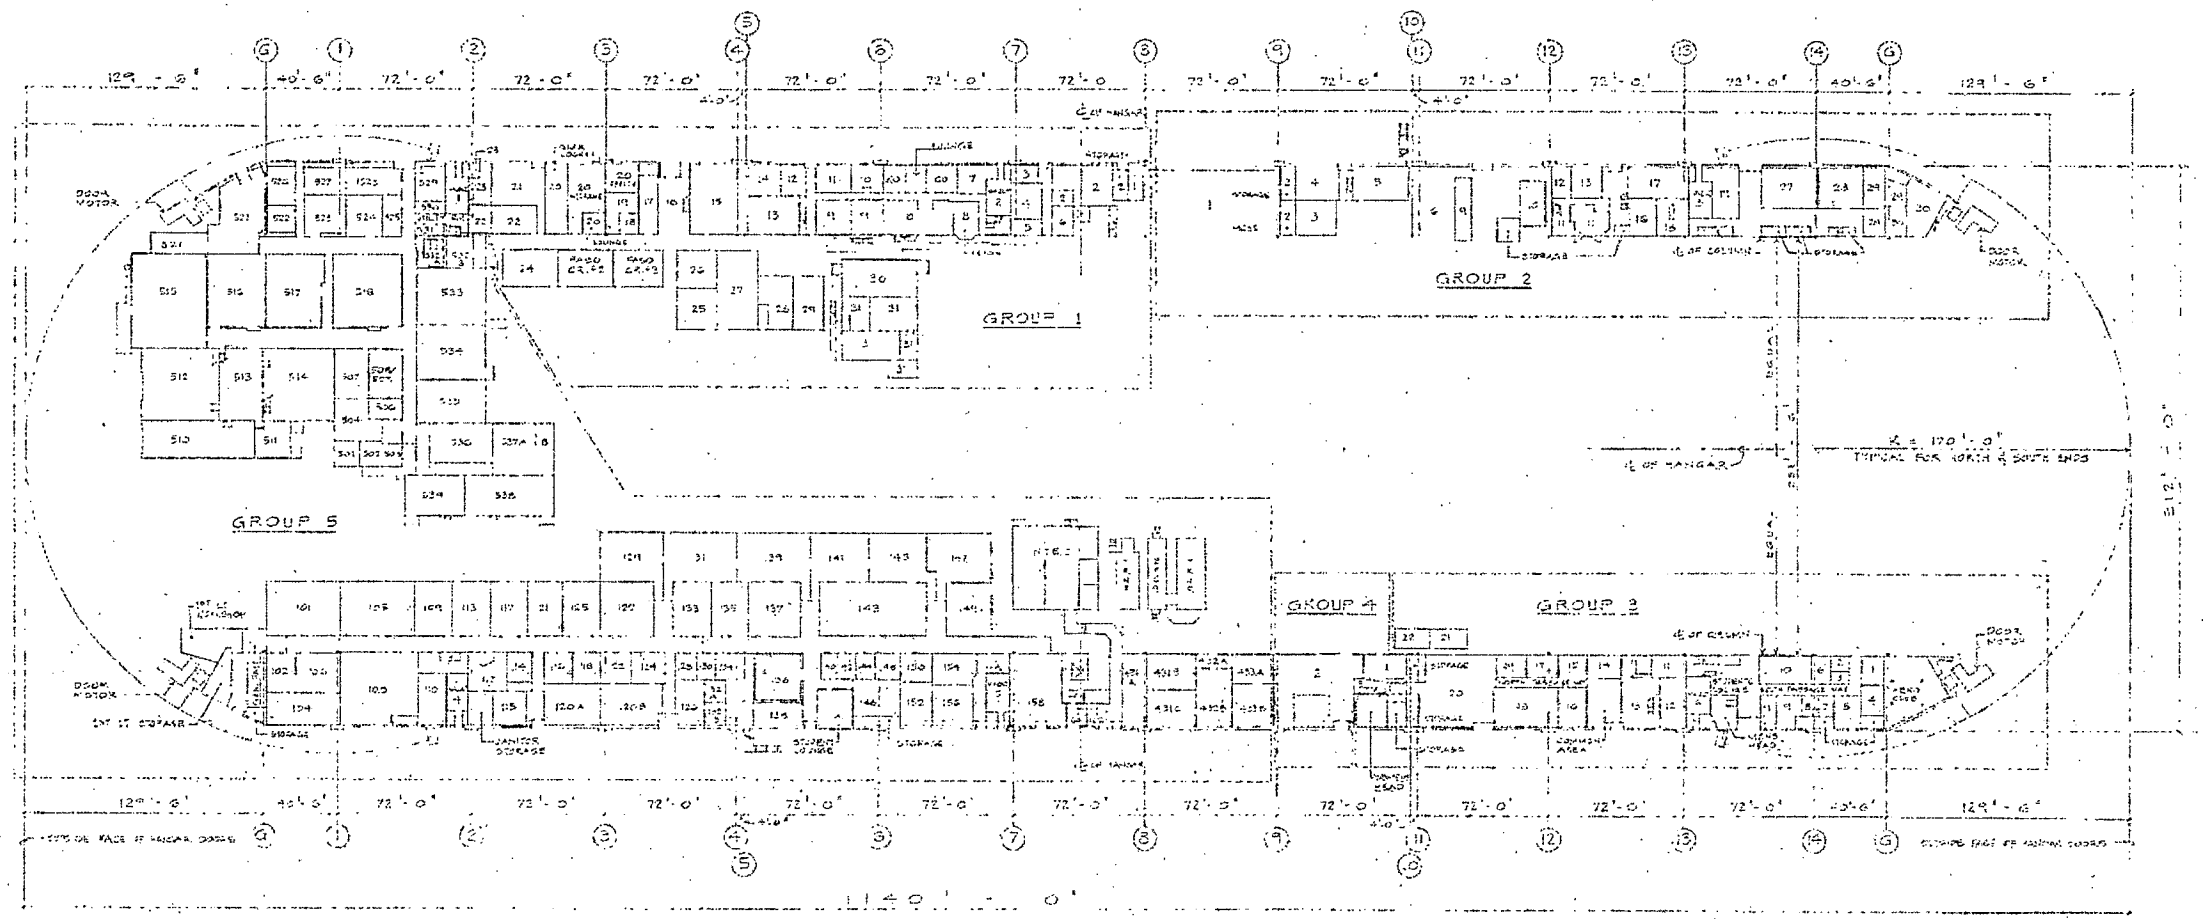

1ST FLOOR PLAN

SCALE: 1/32" = 1'-0"

GROUP 4 - PAGO

ROOM NO.	DESCRIPTION
101	Classroom
102	Duty Office
104	Crew Rooms
105	Classroom
106	Gym
108	TAP
109	Classroom
110	Media Services Security
112	Men Head
113	Classroom
114	Media Services Officer
115	Women Head
116	Media Services Computer Room
117	Classroom
118	Group Store Room
120A	Pilot Shop Store Room
120B	Pilot Shop Tools Shop
121	Classroom
122	Pilot Shop Office
124	Pilot Shop Maintenance Room
125	Classroom
126	ITF
127	Graphics Room
128	ITF Division Officer
129	Classroom
130	ITF

GROUP 4 - PAGO

ROOM NO.	DESCRIPTION
131	Classroom
132A	ITF
132B	ITF
133	ITF Producer/Classroom Office
134	ITF
135	Classroom
136	ITF Women
137	Classroom
138	ITF Storage
139	Classroom
140	Coffee Mess
141	Classroom
142	TPC DPC
143	VRC CARTEL
144	DPC Meeting Room
145	Classroom
146	ITF
147	Student Lounge
148	Classroom
149	DPC CPO Office
150	Classroom
150	DPC Issue Window
152	DPC
154	DPC
156	DPC
158	Classroom
160	Men Head

GROUP 3 - PAGO

ROOM NO.	DESCRIPTION
1-F	Women Head
401A	ATAC Center
401B	ATAC Data Center
401C	ATAC File Room
402A	Data Center
402B	Data Center
402A	Office
402B	Drawer Room
	MTOC SECRS
	ITAP
	IPAB
	TPAB
	Maintenance Officer
401	Asst. Maint. Officer
402	Executive Officer
403	Maintenance Admin.
404	Maintenance Admin.
405	Conference Room
406	Brief/Debrief
408	Brief/Debrief
409	Flight Board.
410	ATC
412	ATAC #2
413	Pil. Computer Room
414	ITAP
415	Flight NO. 1

GROUP 3 - PAGO

ROOM NO.	DESCRIPTION
416	ATAC NO. 4
416A	Pil. VIP
416B	Contractor Space
416C	ATAC NO. 3
421	Supply
422	Supply
423	Tactics NVG 192
424	CPO-19
425	CPO-18
426	Supply
427	Safety/Supply Officer
428	Lounge
429	Men Head
430	Deep Pile
431	Inner Room
432A	Women Head
432B	Motor Car. Room
433	Lobby
434	Men's
435	DCII
436	DCIII
437A	Stairwell
437B	Stairwell
438	Computer Lab
439	ITI-O Debrief

GROUP 3 - OPERATIONS

ROOM NO.	DESCRIPTION
1	Trainer
2	Attorney
3	Stairwell

GROUP 3 - TP-11 (PP-29)

ROOM NO.	DESCRIPTION
1	Div. Officer Office
2	PMAW Admin. Office
3	Master Chief's Office
4	ASW Classroom
5	AD Classroom
6	Tech. Library
7	Computer Room
8	Staff Lounge
9	Airframes Classroom
10	Basic Plants Classroom
11	Crew Supervisors' Office
12	Instructors' Conference Room
13	AF Maintenance Control
14	AF Classroom
15	AFAR "A" Classroom
16	Television Room
17	AFAR "B" Classroom
18	Basic GSE Classroom
19	AFAR "C" Classroom
20	Engine Operator Classroom
21	Power Plants Classroom "A"
22	Power Plants Classroom "B"

ARC - MOFFETT

A4568-927 1-A0222

NATIONAL AERONAUTICS AND SPACE ADMINISTRATION
Ames Research Center
Moffett Field, California

A M4---0001-A15

SOUD STAHAM & ASSOCIATES
Consulting Engineers
Moffett, California

IF SHEET IS LESS THAN 28" X 43" IT IS A REDUCED PRINT — SCALE REDUCED ACCORDINGLY

A. R.

PROJECT NO. 301-167	DATE 10-26-65	OWNER OF THE PLANT: NAVAL AIR STATION	NAME AND OFFICE OF ENGINEERING COMMAND: MOFFETT FIELD, CA.
DRAWN	DATE 10-26-65	NAVAL AIR STATION	MOFFETT FIELD, CA.
TRACED GRAHAM	DATE 10-27-65	PLAN OF HANGAR 1	
DESIGNED		1ST FLOOR PLAN	
CHECKED			
APPROVED			
SUBMITTED TO		REV. F	ORDER-PLANT NO. 80091
RA SUBMITTED		SCALE AS NOTED	SHEET 2 OF 21

DRAWN BY:

MOFFETT FIELD NAVAL AIR STATION RECORDING PROJECT NATIONAL PARK SERVICE UNITED STATES DEPARTMENT OF THE INTERIOR	MOFFETT FIELD NAVAL AIR STATION, HANGAR NO. 1 U.S. NAVAL AIR STATION SUNNYVALE, CALIFORNIA, HISTORIC DISTRICT, CUMMINS AVENUE SUNNYVALE VICINITY SANTA CLARA COUNTY CALIFORNIA	SHEET 4 OF 17	HISTORIC AMERICAN ENGINEERING RECORD CA-335A	LIBRARY OF CONGRESS INDEX NUMBER

IF REPRODUCED, PLEASE CREDIT THE HISTORIC AMERICAN ENGINEERING RECORD, NATIONAL PARK SERVICE, NAME OF DELINEATOR, DATE OF DRAWING

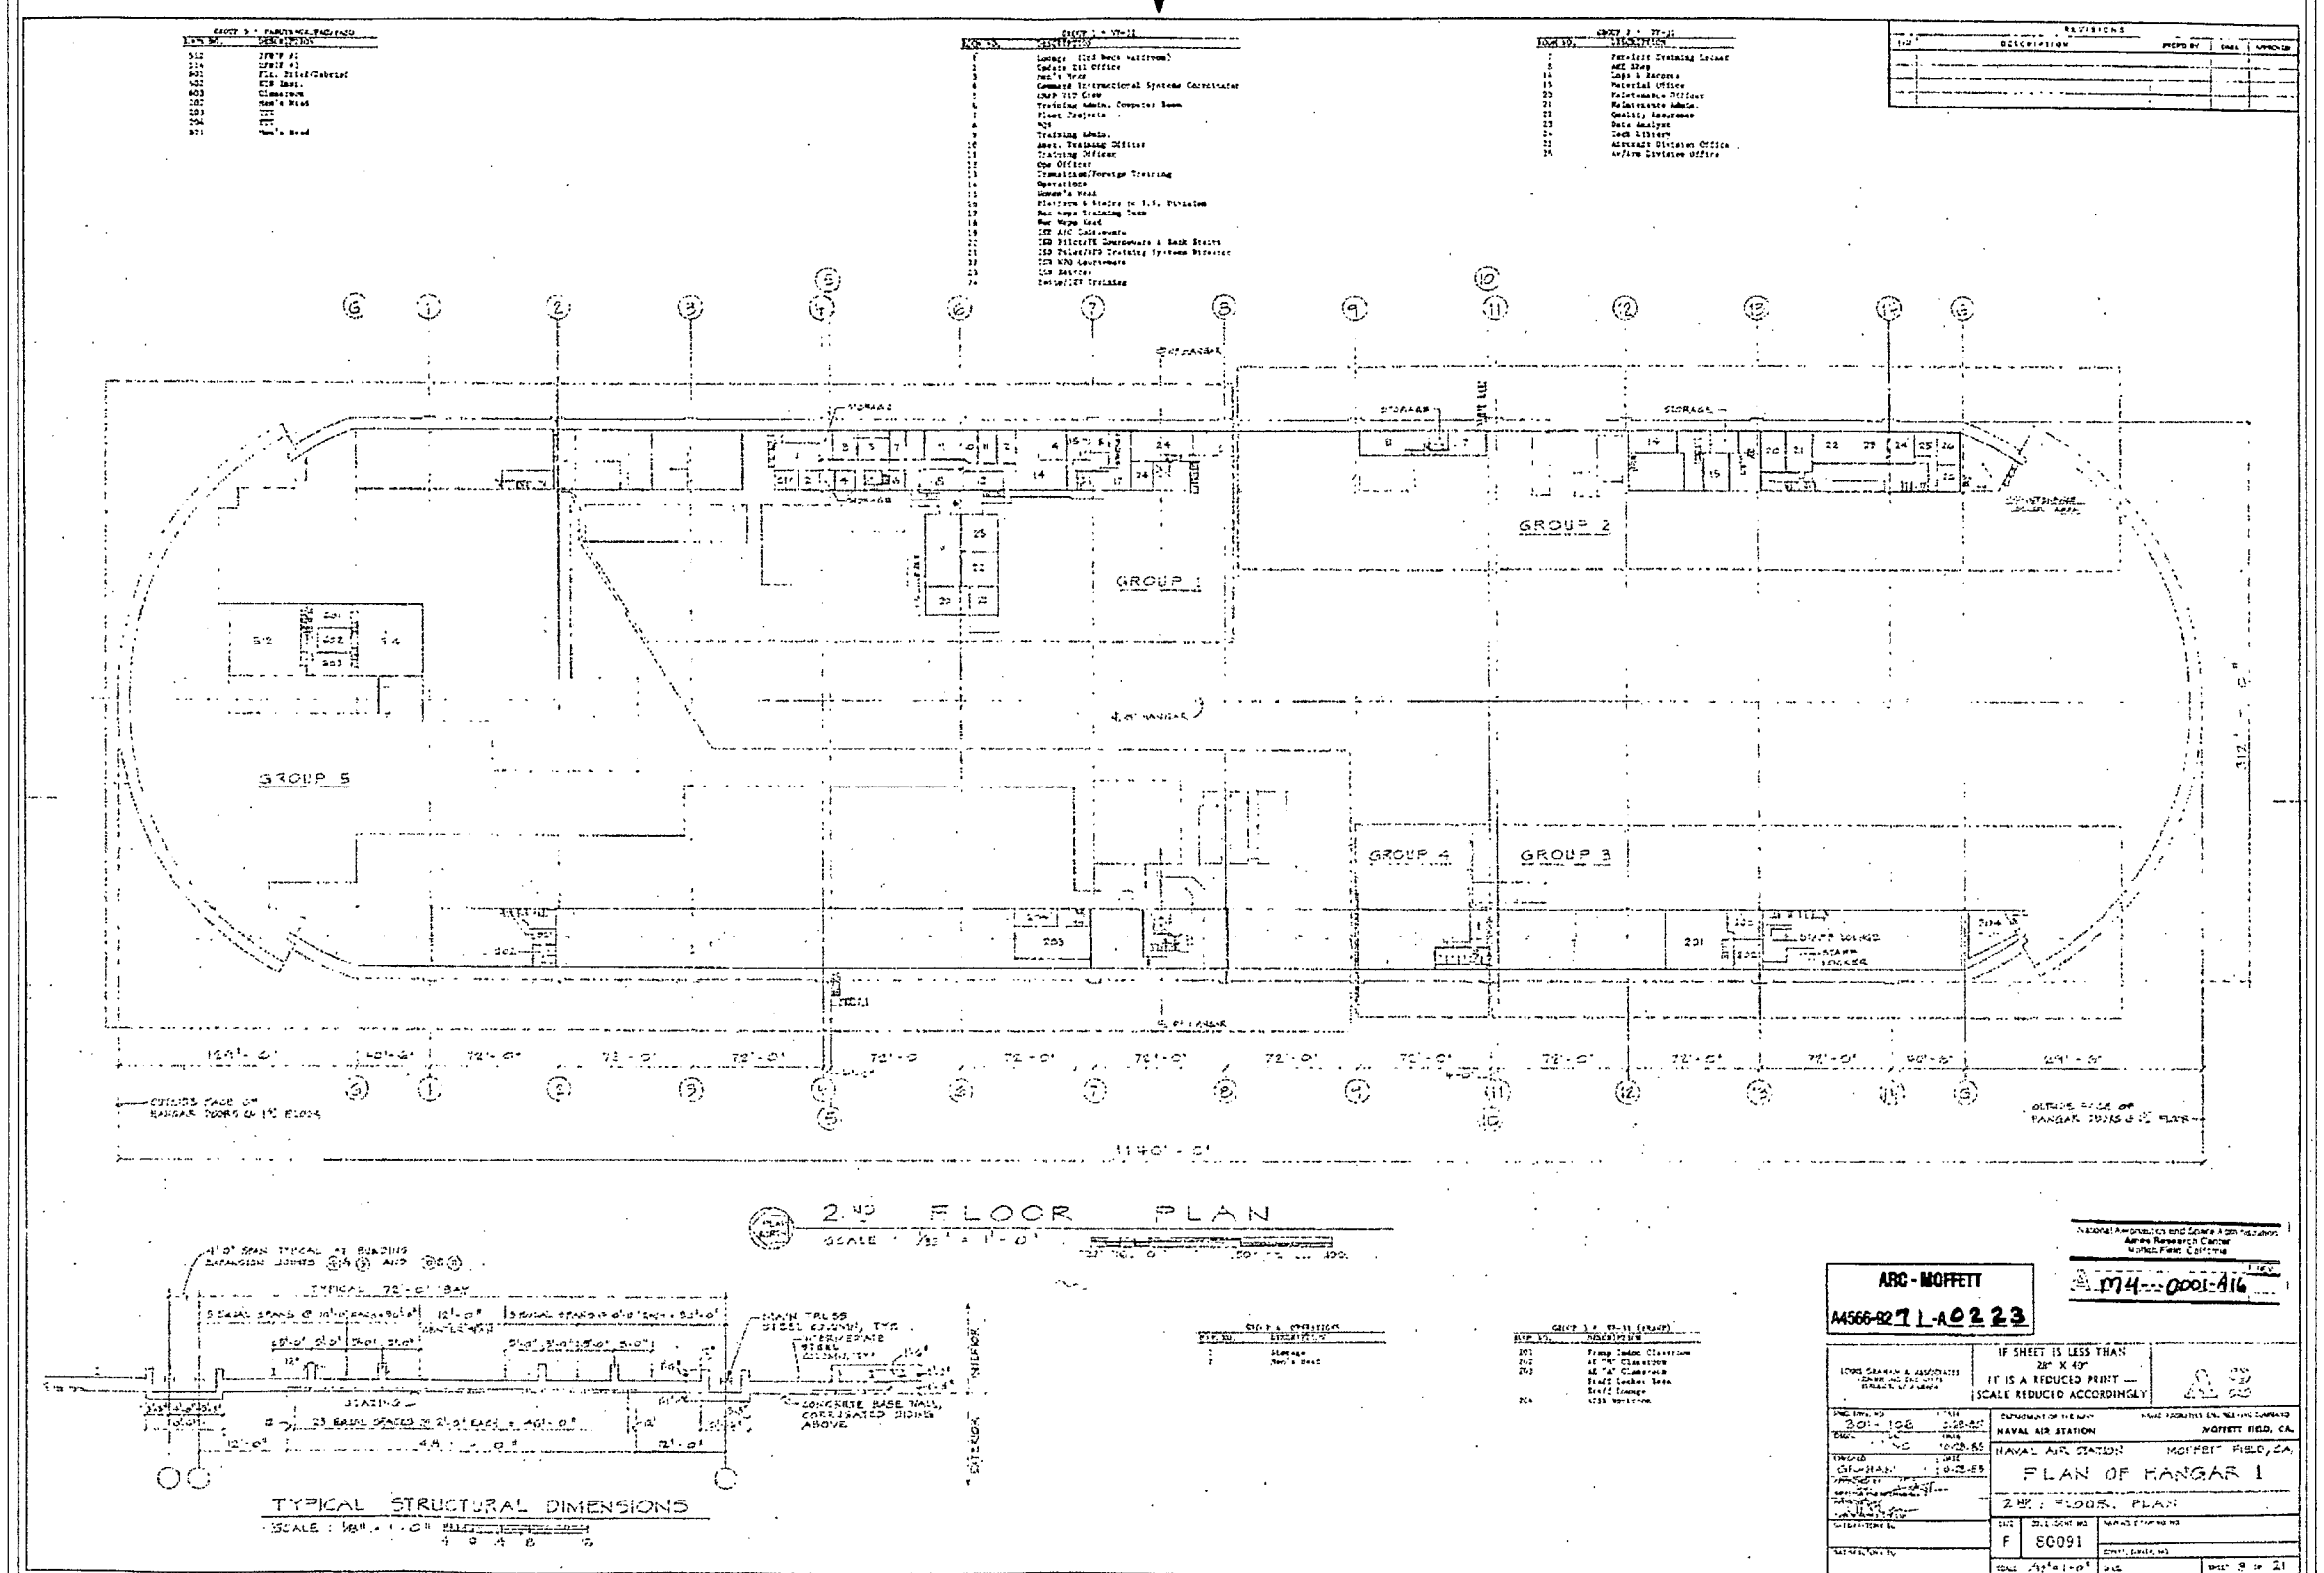

DRAWN BY:

MOFFETT FIELD NAVAL AIR STATION RECORDING PROJECT NATIONAL PARK SERVICE UNITED STATES DEPARTMENT OF THE INTERIOR	MOFFETT FIELD NAVAL AIR STATION, HANGAR NO. 1 U.S. NAVAL AIR STATION SUNNYVALE, CALIFORNIA, HISTORIC DISTRICT, CUMMINS AVENUE SUNNYVALE VICINITY SANTA CLARA COUNTY CALIFORNIA	SHEET 5 OF 17	HISTORIC AMERICAN ENGINEERING RECORD CA-335A	LIBRARY OF CONGRESS INDEX NUMBER

IF REPRODUCED, PLEASE CREDIT THE HISTORIC AMERICAN ENGINEERING RECORD, NATIONAL PARK SERVICE, NAME OF DELINEATOR, DATE OF DRAWING

REVISIONS				
SYM	DESCRIPTION	PREPD BY	DATE	APPROVD

GROUP 2 - (2nd)

ROOM NO.	DESCRIPTION
25	Aircrew Locker Area (Duplicate Collrooms)
26	Flight Engineer Training Spaces
27	Men's Head
28	Observers Branch
29	Aircrew Training Division Office
30	AW Training Office
31	AW Training Storage
32	Classroom #32
33	Classroom #33
34	Classroom #34
35	Women's Head
36	CNAP P-3 ASCOPE Evaluation Team
37	3rd Deck Passageway (Varies Lengths)

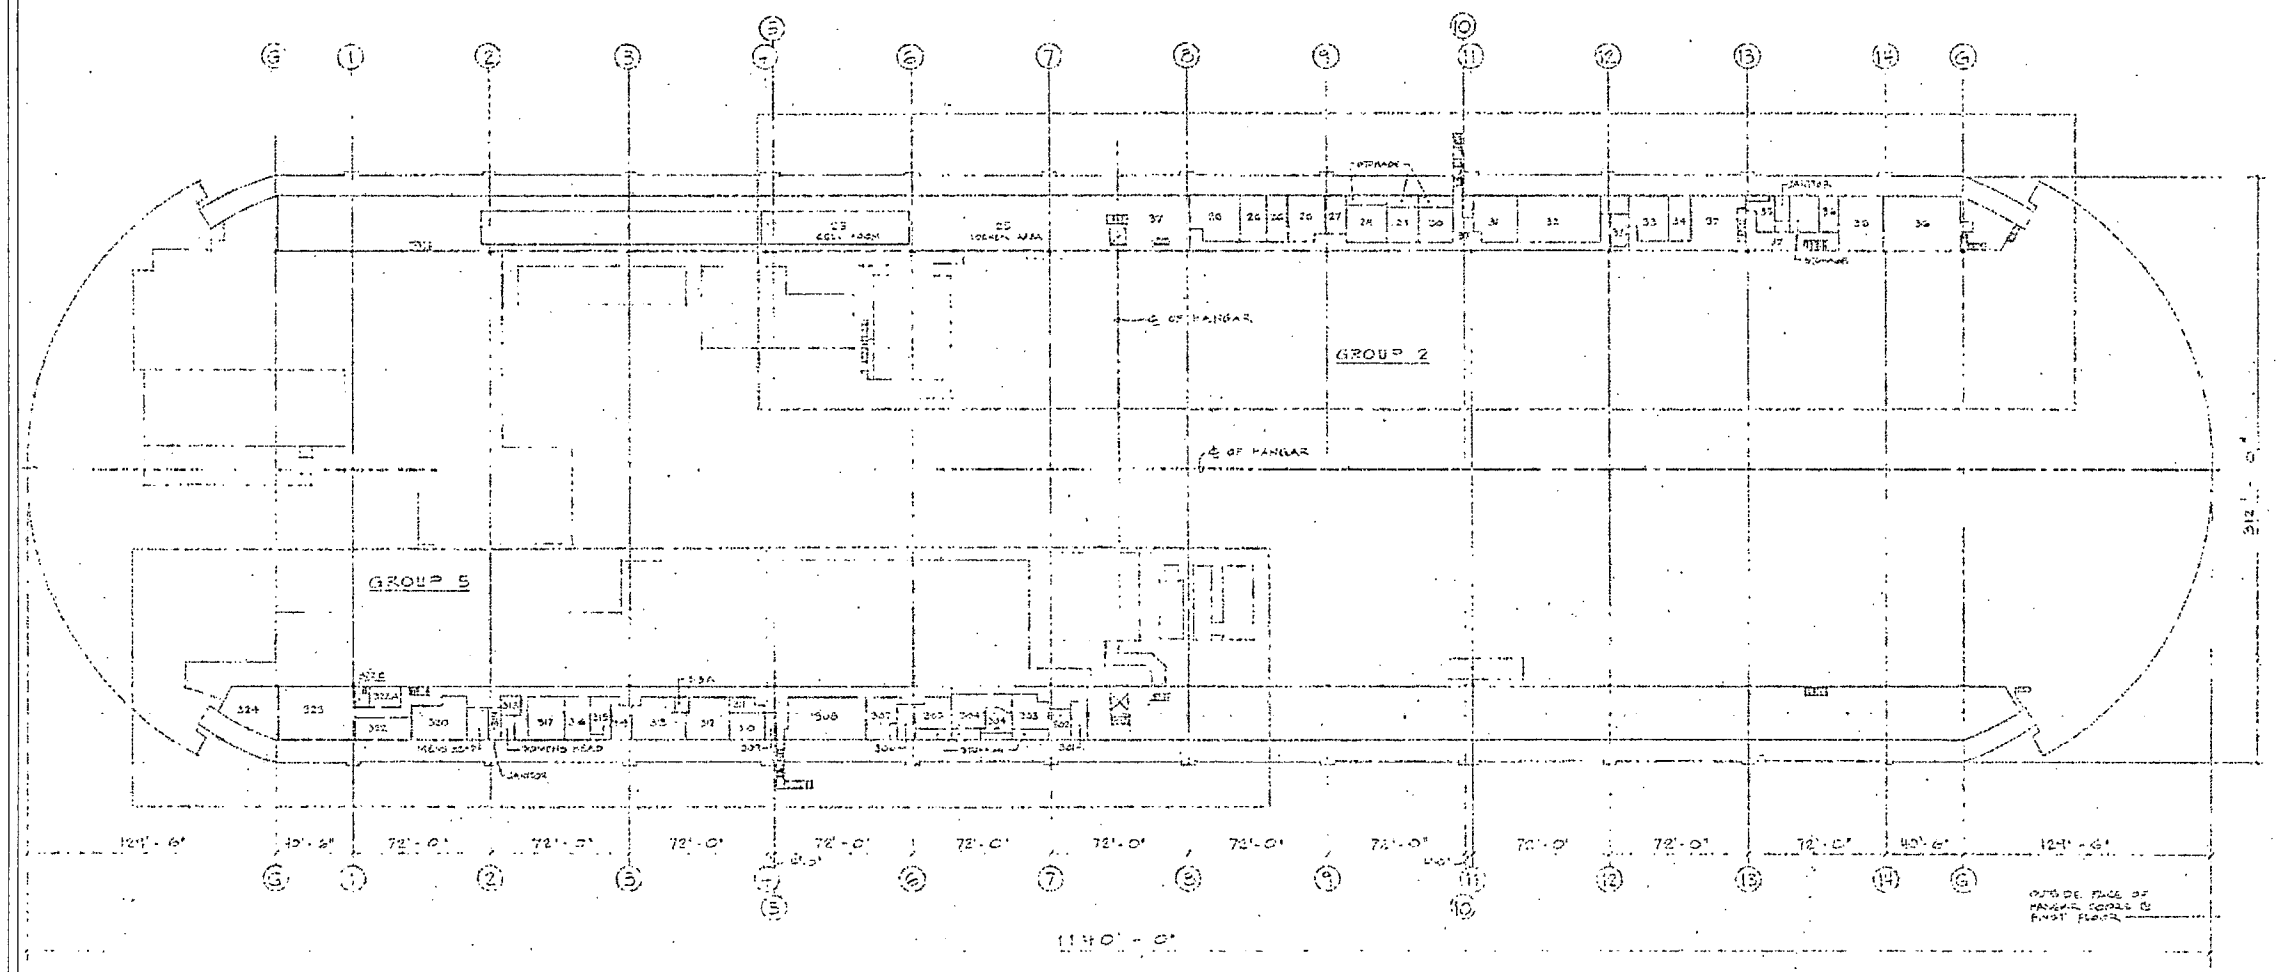

3RD FLOOR PLAN

SCALE: 1/32" = 1'-0"

GROUP 5 - (3RD)

ROOM NO.	DESCRIPTION
301	Pers. Current Counselors
302	CIPIC
303	NTC/Storage
303A	ADTWC
304	Admin. Officer/Storage
305	Admin. Officer/Storage
306	Admin. Officer
307	Conference Room
308	Officer Training
309	Janitor
310	AW Branch
311	AC Div. CPO
312	AC CPO
313	AC CPO
313A	
314	Air Crew Division Officer
315	Training Officer
316	Admin. Training Office

GROUP 5 - (3RD)

ROOM NO.	DESCRIPTION
317	Schedules Office
318	Coffee Mess
319	Janitor Room
	Men's Head
319	Women's Head
320	NAPP ENG.
321	Locker Room
322A	Staff Lounge/Classroom
322B	Flight Crew Branch
323	Classroom
324	

National Aeronautics and Space Administration
Ames Research Center
Moffett Field, California

A-M4-0001-A17

ARC - MOFFETT

A4566-92 7L-A02224

LOUIS GRAHAM & ASSOCIATES
CONSULTING ENGINEERS
BERKELEY, CALIFORNIA

IF SHEET IS LESS THAN 28" X 40"
IT IS A REDUCED PRINT — SCALE REDUCED ACCORDINGLY

FILE NO. 201-10	DATE 6-24-55	DEPARTMENT OF THE NAVY — NAVAL FACILITIES ENGINEERING COMMAND — NAVAL AIR STATION MOFFETT FIELD, CA.
DWN. JCKA	DATE 12-28-55	NAVAL AIR STATION . MOFFETT FIELD, CA
CHECKED GRAHAM	DATE 12-28-55	PLAN OF HANGAR 1
SUBMITTED BY		3RD FLOOR PLAN
ENGRG. DRAWING NO.		
APPROVED		
1st SUBSTITUTE NO		REV F — ORIG. DRWG. NO. 80091 — NAVFAC DRAWING NO.
2nd SUBSTITUTE NO		CONT. DRWG. NO.
		SCALE: 1/32" = 1'-0" — TYPE — SHEET 16 OF 21

DRAWN BY:

MOFFETT FIELD NAVAL AIR STATION RECORDING PROJECT NATIONAL PARK SERVICE UNITED STATES DEPARTMENT OF THE INTERIOR	MOFFETT FIELD NAVAL AIR STATION; HANGAR NO. 1 U.S. NAVAL AIR STATION SUNNYVALE, CALIFORNIA, HISTORIC DISTRICT, CUMMINS AVENUE SUNNYVALE VICINITY SANTA CLARA COUNTY CALIFORNIA	SHEET 6 OF 17	HISTORIC AMERICAN ENGINEERING RECORD CA-335A	LIBRARY OF CONGRESS INDEX NUMBER

IF REPRODUCED, PLEASE CREDIT THE HISTORIC AMERICAN ENGINEERING RECORD, NATIONAL PARK SERVICE. NAME OF DELINEATOR, DATE OF DRAWING

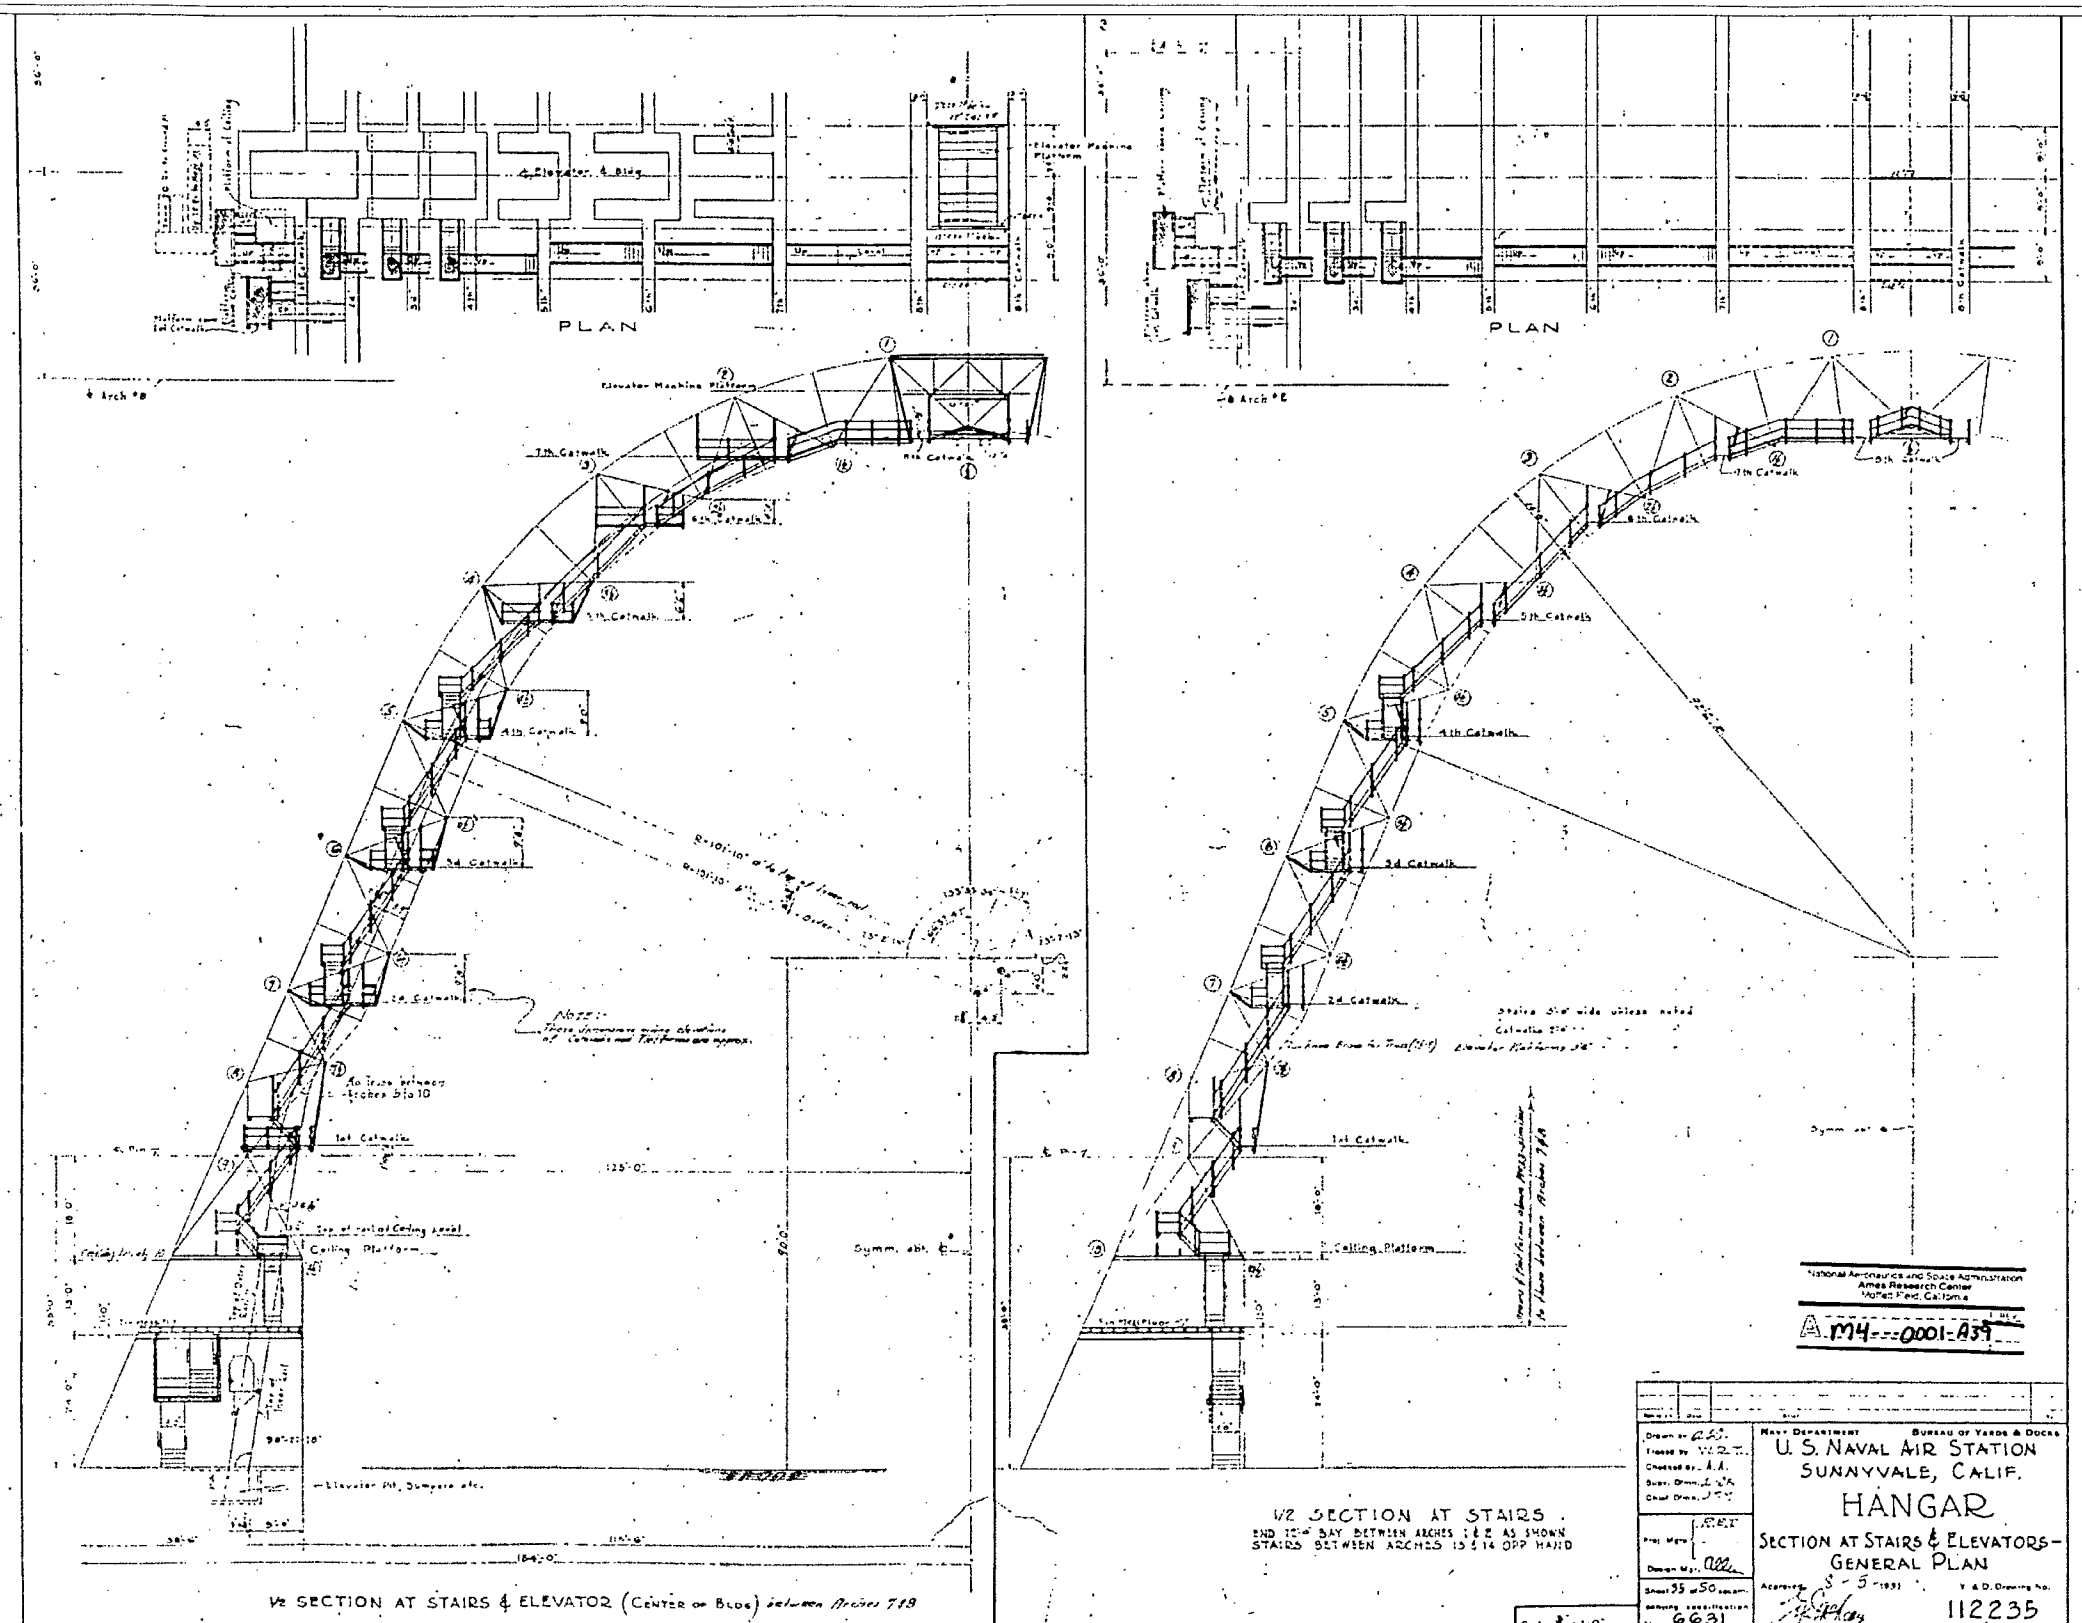

DRAWN BY:

A4566-9280 A0582

MOFFETT FIELD NAVAL AIR STATION RECORDING PROJECT NATIONAL PARK SERVICE UNITED STATES DEPARTMENT OF THE INTERIOR	MOFFETT FIELD NAVAL AIR STATION, HANGAR NO. 1 U.S. NAVAL AIR STATION SUNNYVALE, CALIFORNIA, HISTORIC DISTRICT, CUMMINS AVENUE SUNNYVALE VICINITY SANTA CLARA COUNTY CALIFORNIA	SHEET 7 OF 17	HISTORIC AMERICAN ENGINEERING RECORD CA-335A	LIBRARY OF CONGRESS INDEX NUMBER

IF REPRODUCED, PLEASE CREDIT THE HISTORIC AMERICAN ENGINEERING RECORD, NATIONAL PARK SERVICE, NAME OF DELINEATOR, DATE OF DRAWING

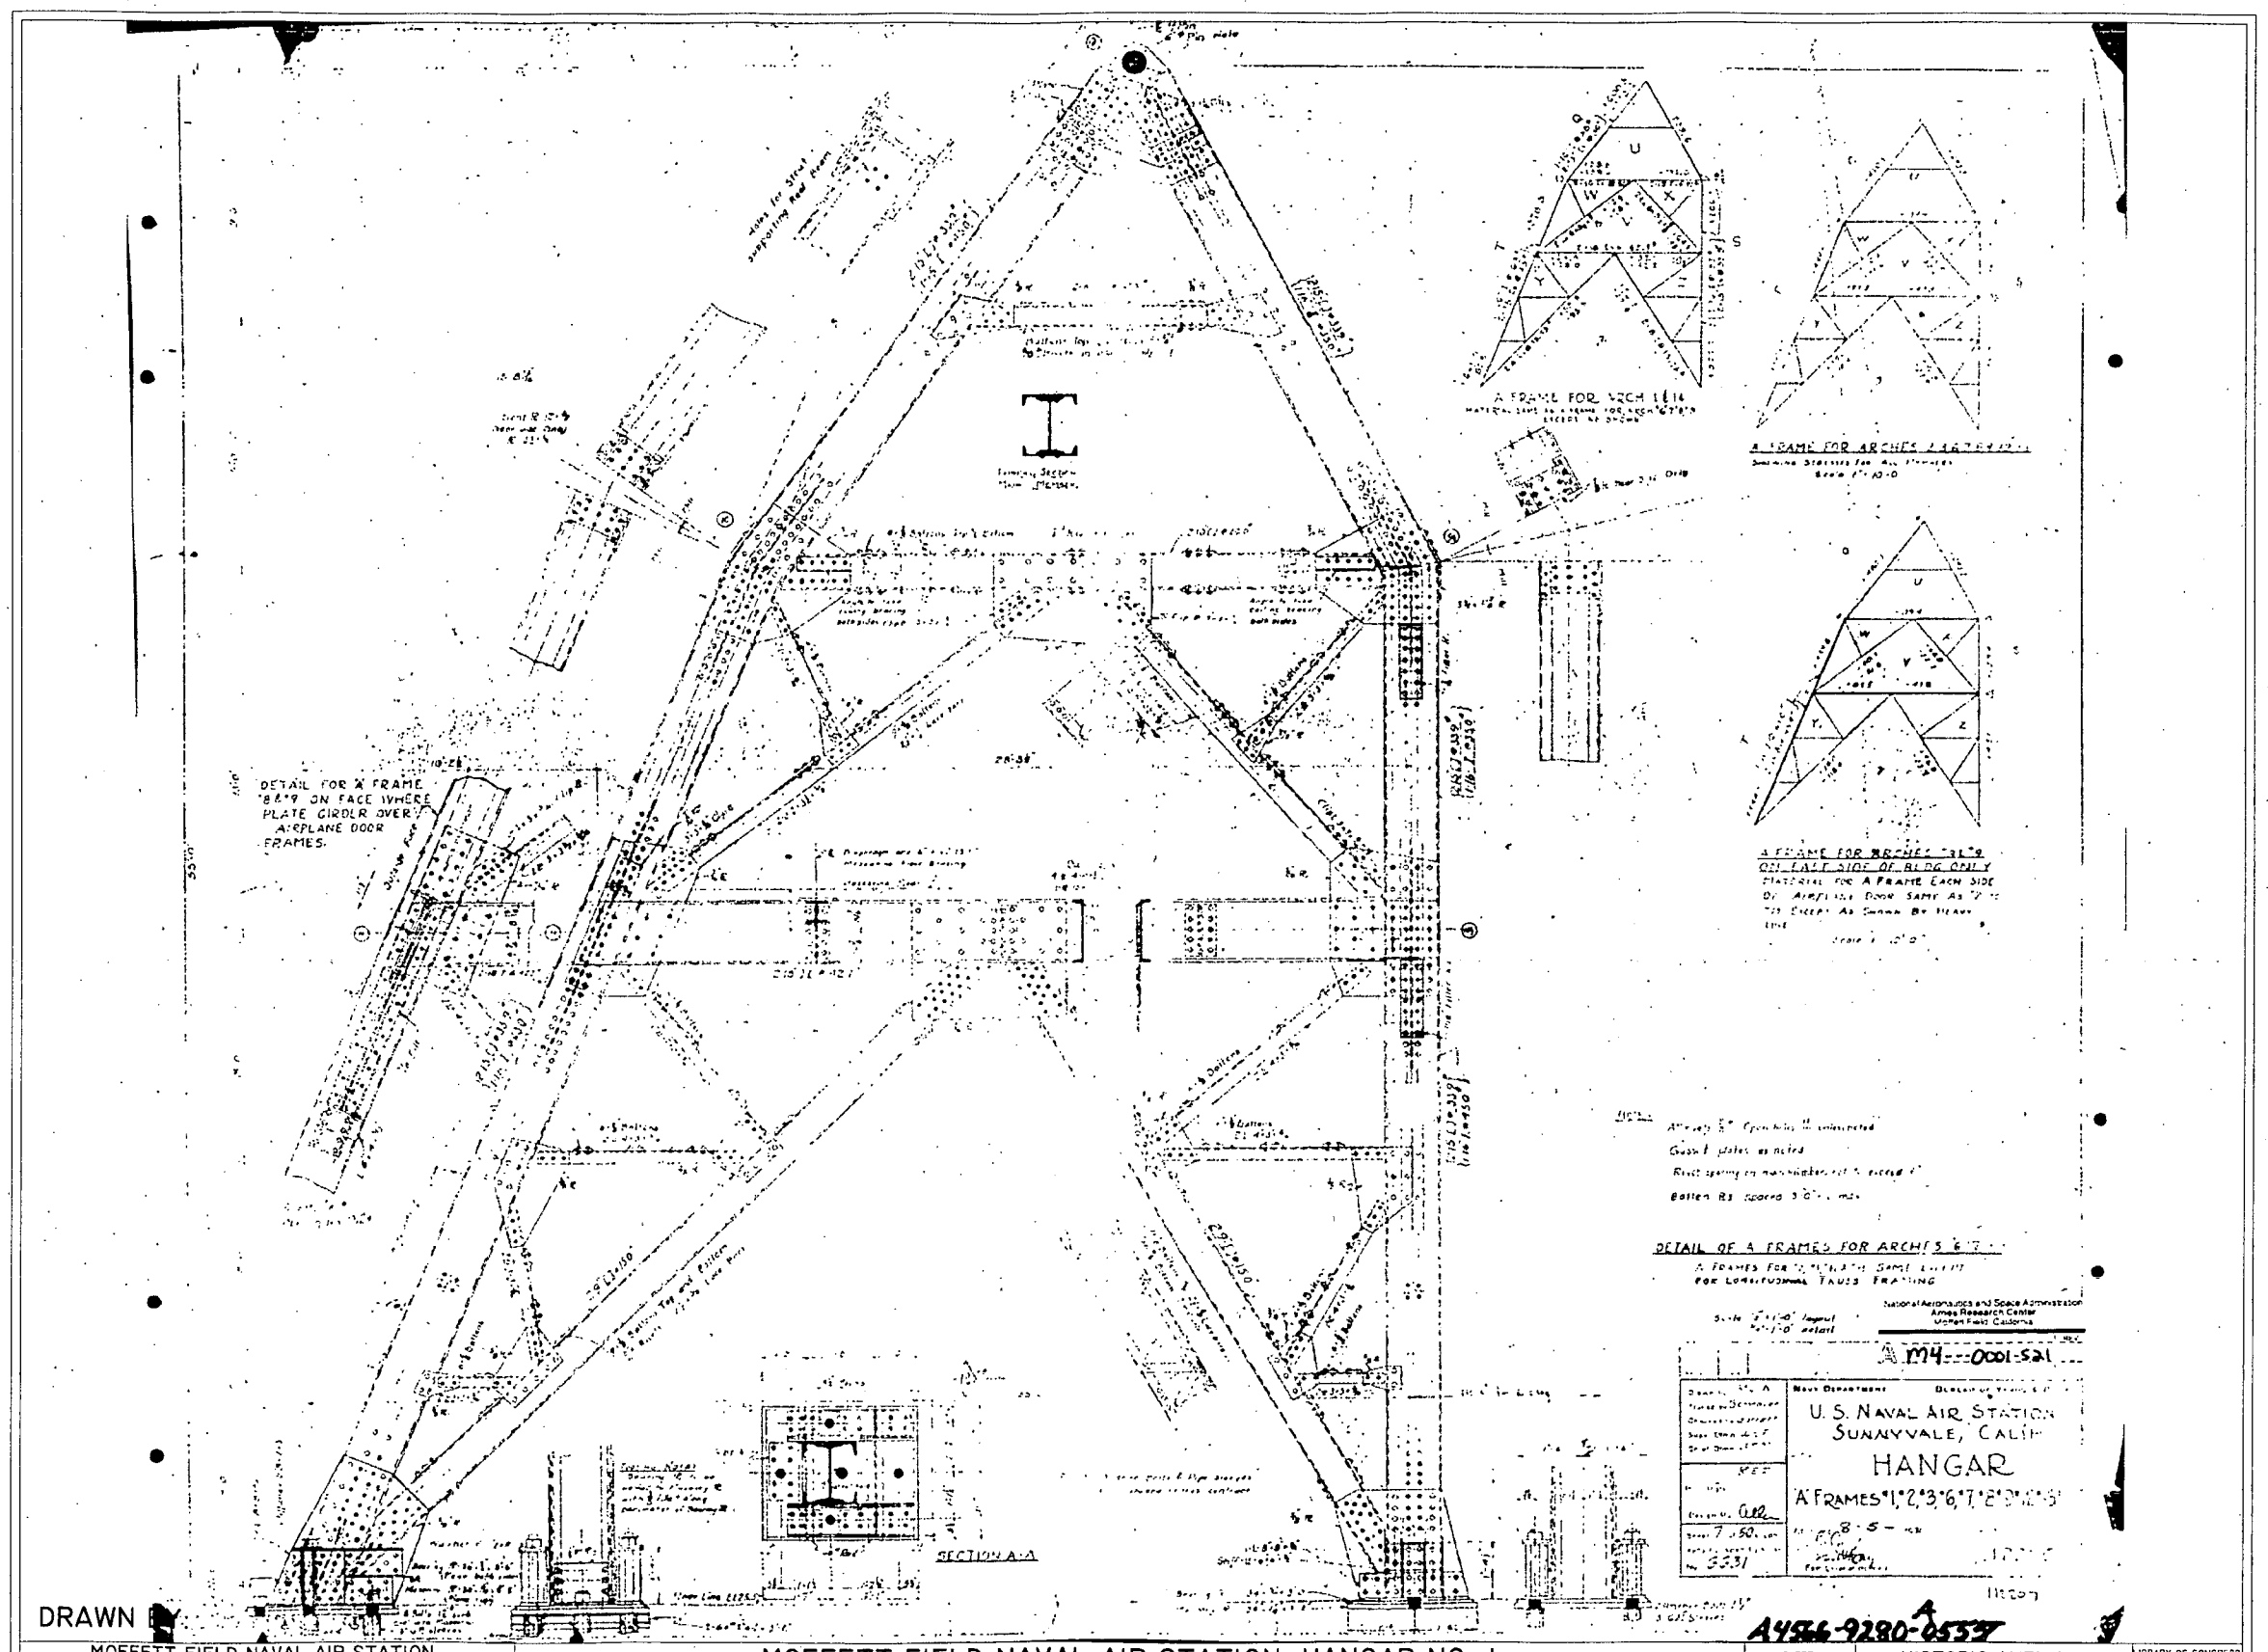

DRAWN BY

MOFFETT FIELD NAVAL AIR STATION
RECORDING PROJECT
NATIONAL PARK SERVICE
UNITED STATES DEPARTMENT OF THE INTERIOR

MOFFETT FIELD NAVAL AIR STATION, HANGAR NO. 1
U.S. NAVAL AIR STATION SUNNYVALE, CALIFORNIA, HISTORIC DISTRICT, CUMMINS AVENUE
SUNNYVALE VICINITY SANTA CLARA COUNTY CALIFORNIA

SHEET 8 OF 17

HISTORIC AMERICAN ENGINEERING RECORD
CA-335A

LIBRARY OF CONGRESS INDEX NUMBER

IF REPRODUCED, PLEASE CREDIT THE HISTORIC AMERICAN ENGINEERING RECORD, NATIONAL PARK SERVICE, NAME OF DELINEATOR, DATE OF DRAWING

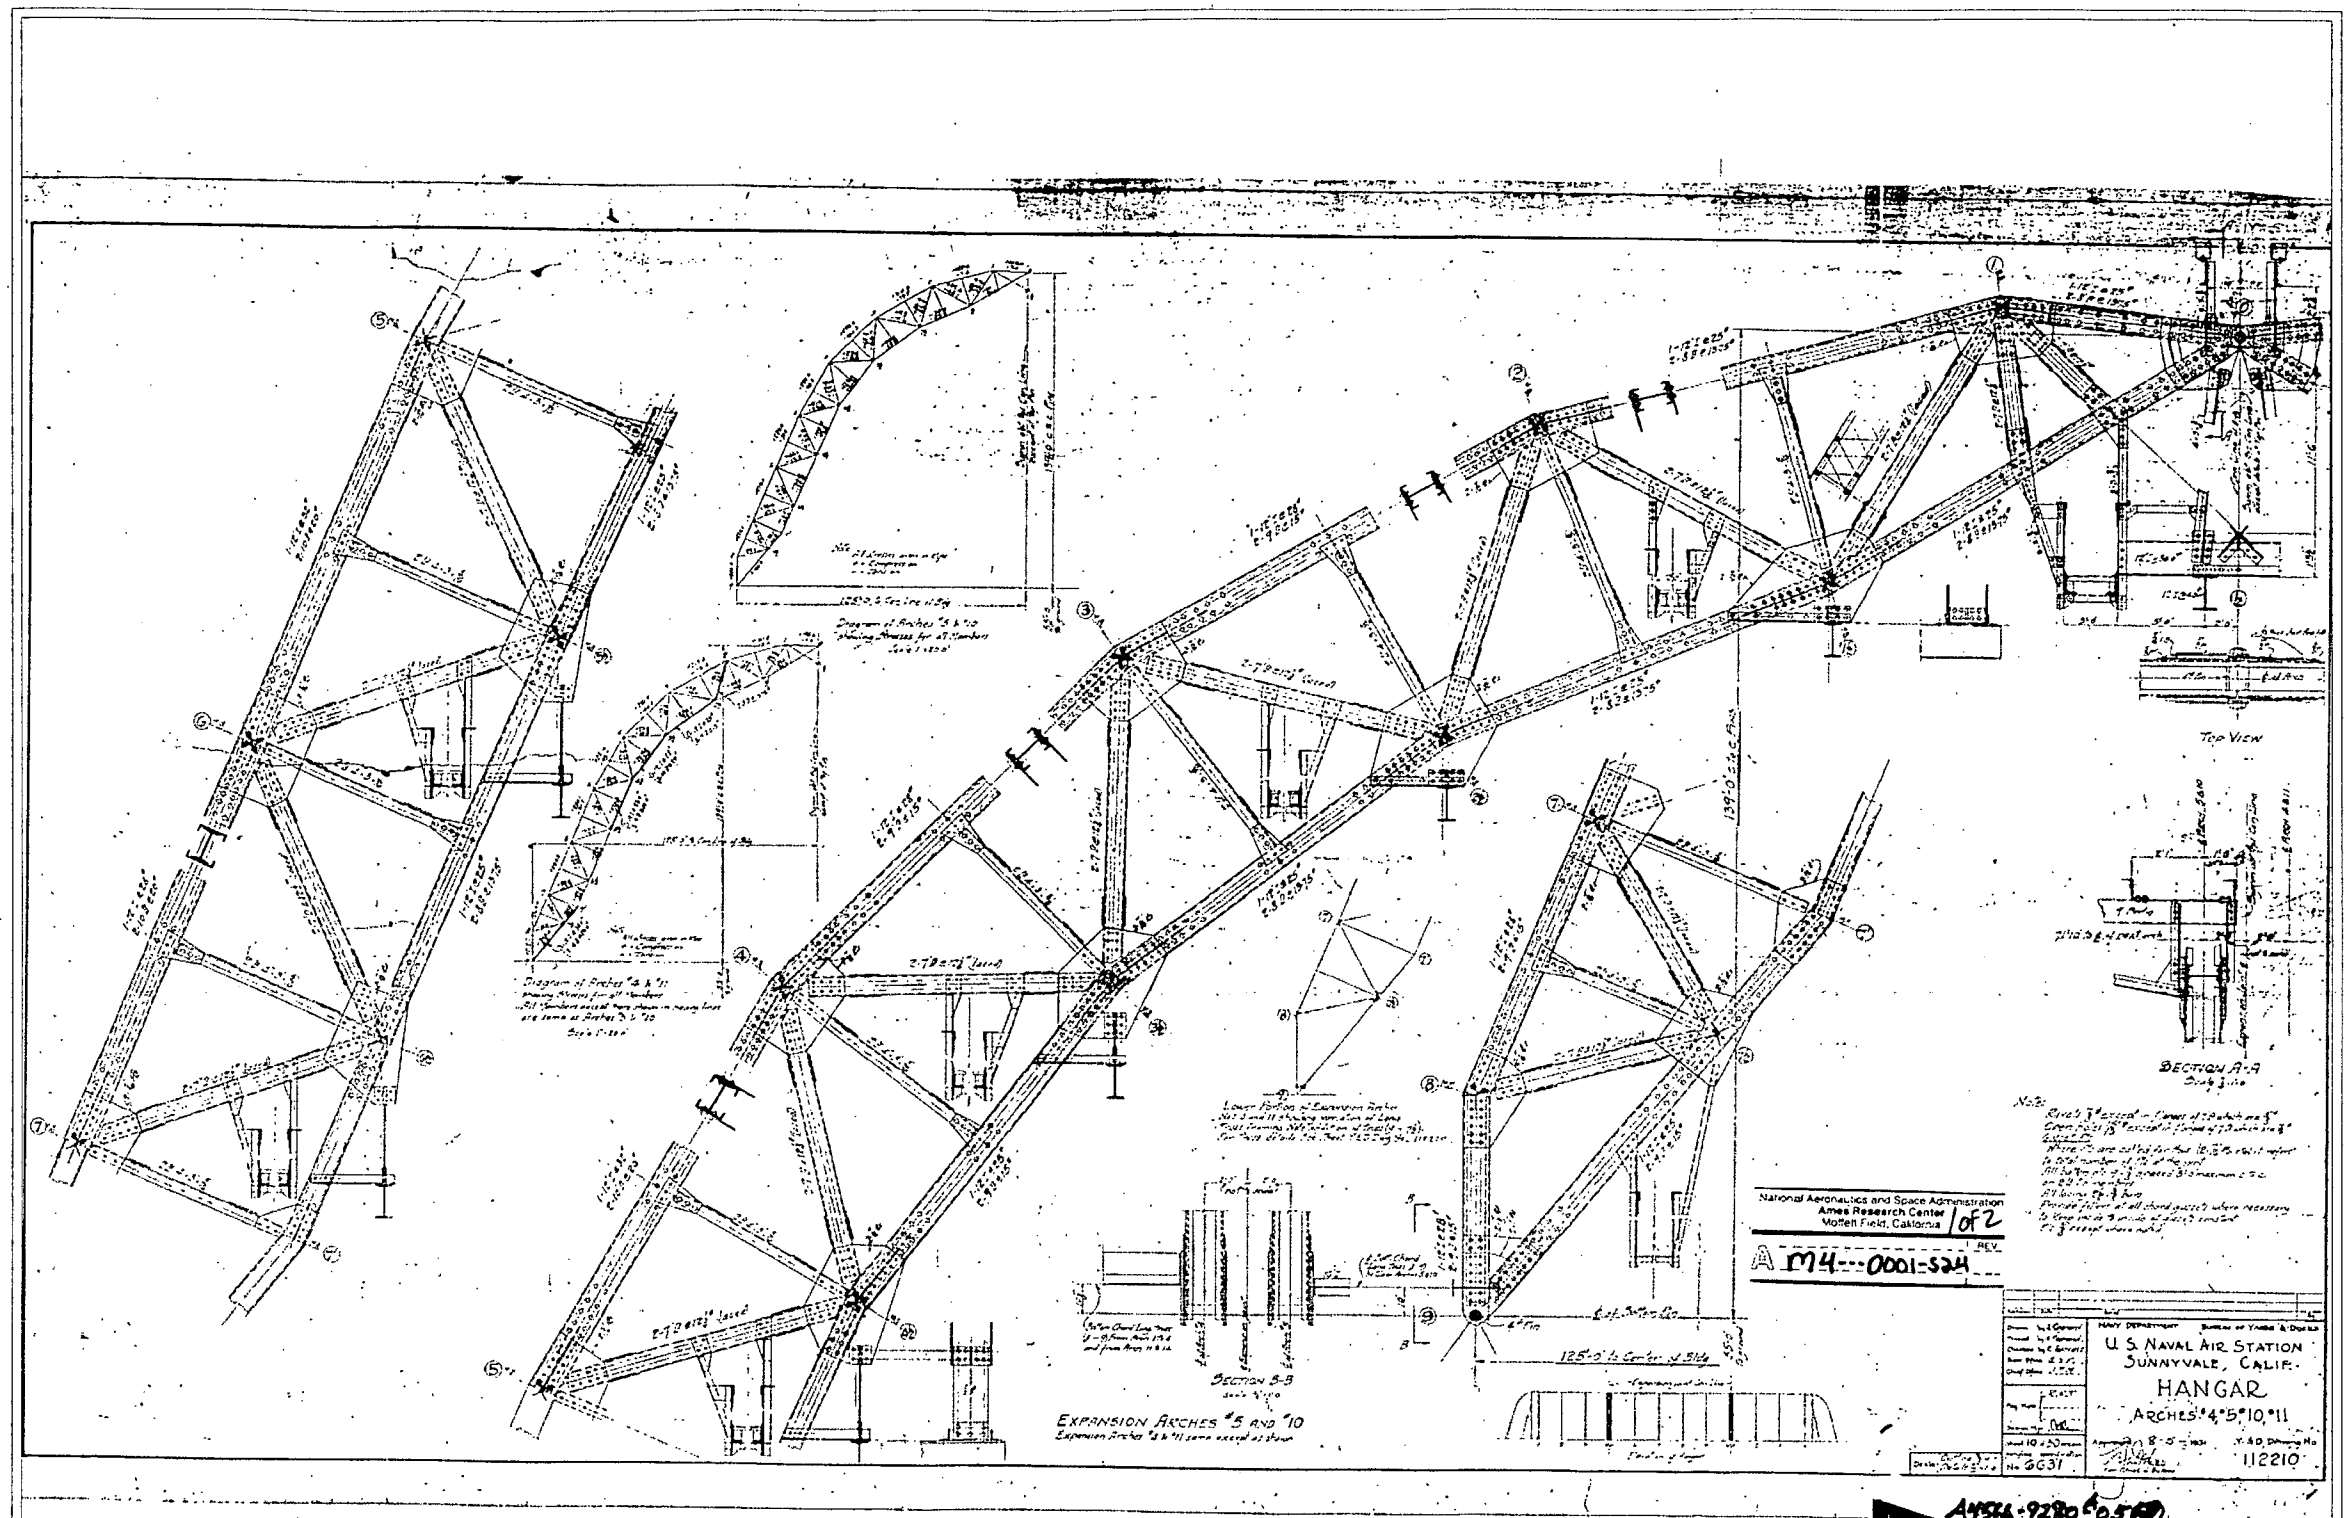

DRAWN BY:

MOFFETT FIELD NAVAL AIR STATION RECORDING PROJECT NATIONAL PARK SERVICE UNITED STATES DEPARTMENT OF THE INTERIOR	MOFFETT FIELD NAVAL AIR STATION, HANGAR NO. 1 U.S. NAVAL AIR STATION SUNNYVALE, CALIFORNIA, HISTORIC DISTRICT, CUMMINS AVENUE SUNNYVALE VICINITY SANTA CLARA COUNTY CALIFORNIA	SHEET 9 OF 17	HISTORIC AMERICAN ENGINEERING RECORD CA-335A	LIBRARY OF CONGRESS INDEX NUMBER

IF REPRODUCED, PLEASE CREDIT THE HISTORIC AMERICAN ENGINEERING RECORD, NATIONAL PARK SERVICE, NAME OF DELINEATOR, DATE OF DRAWING

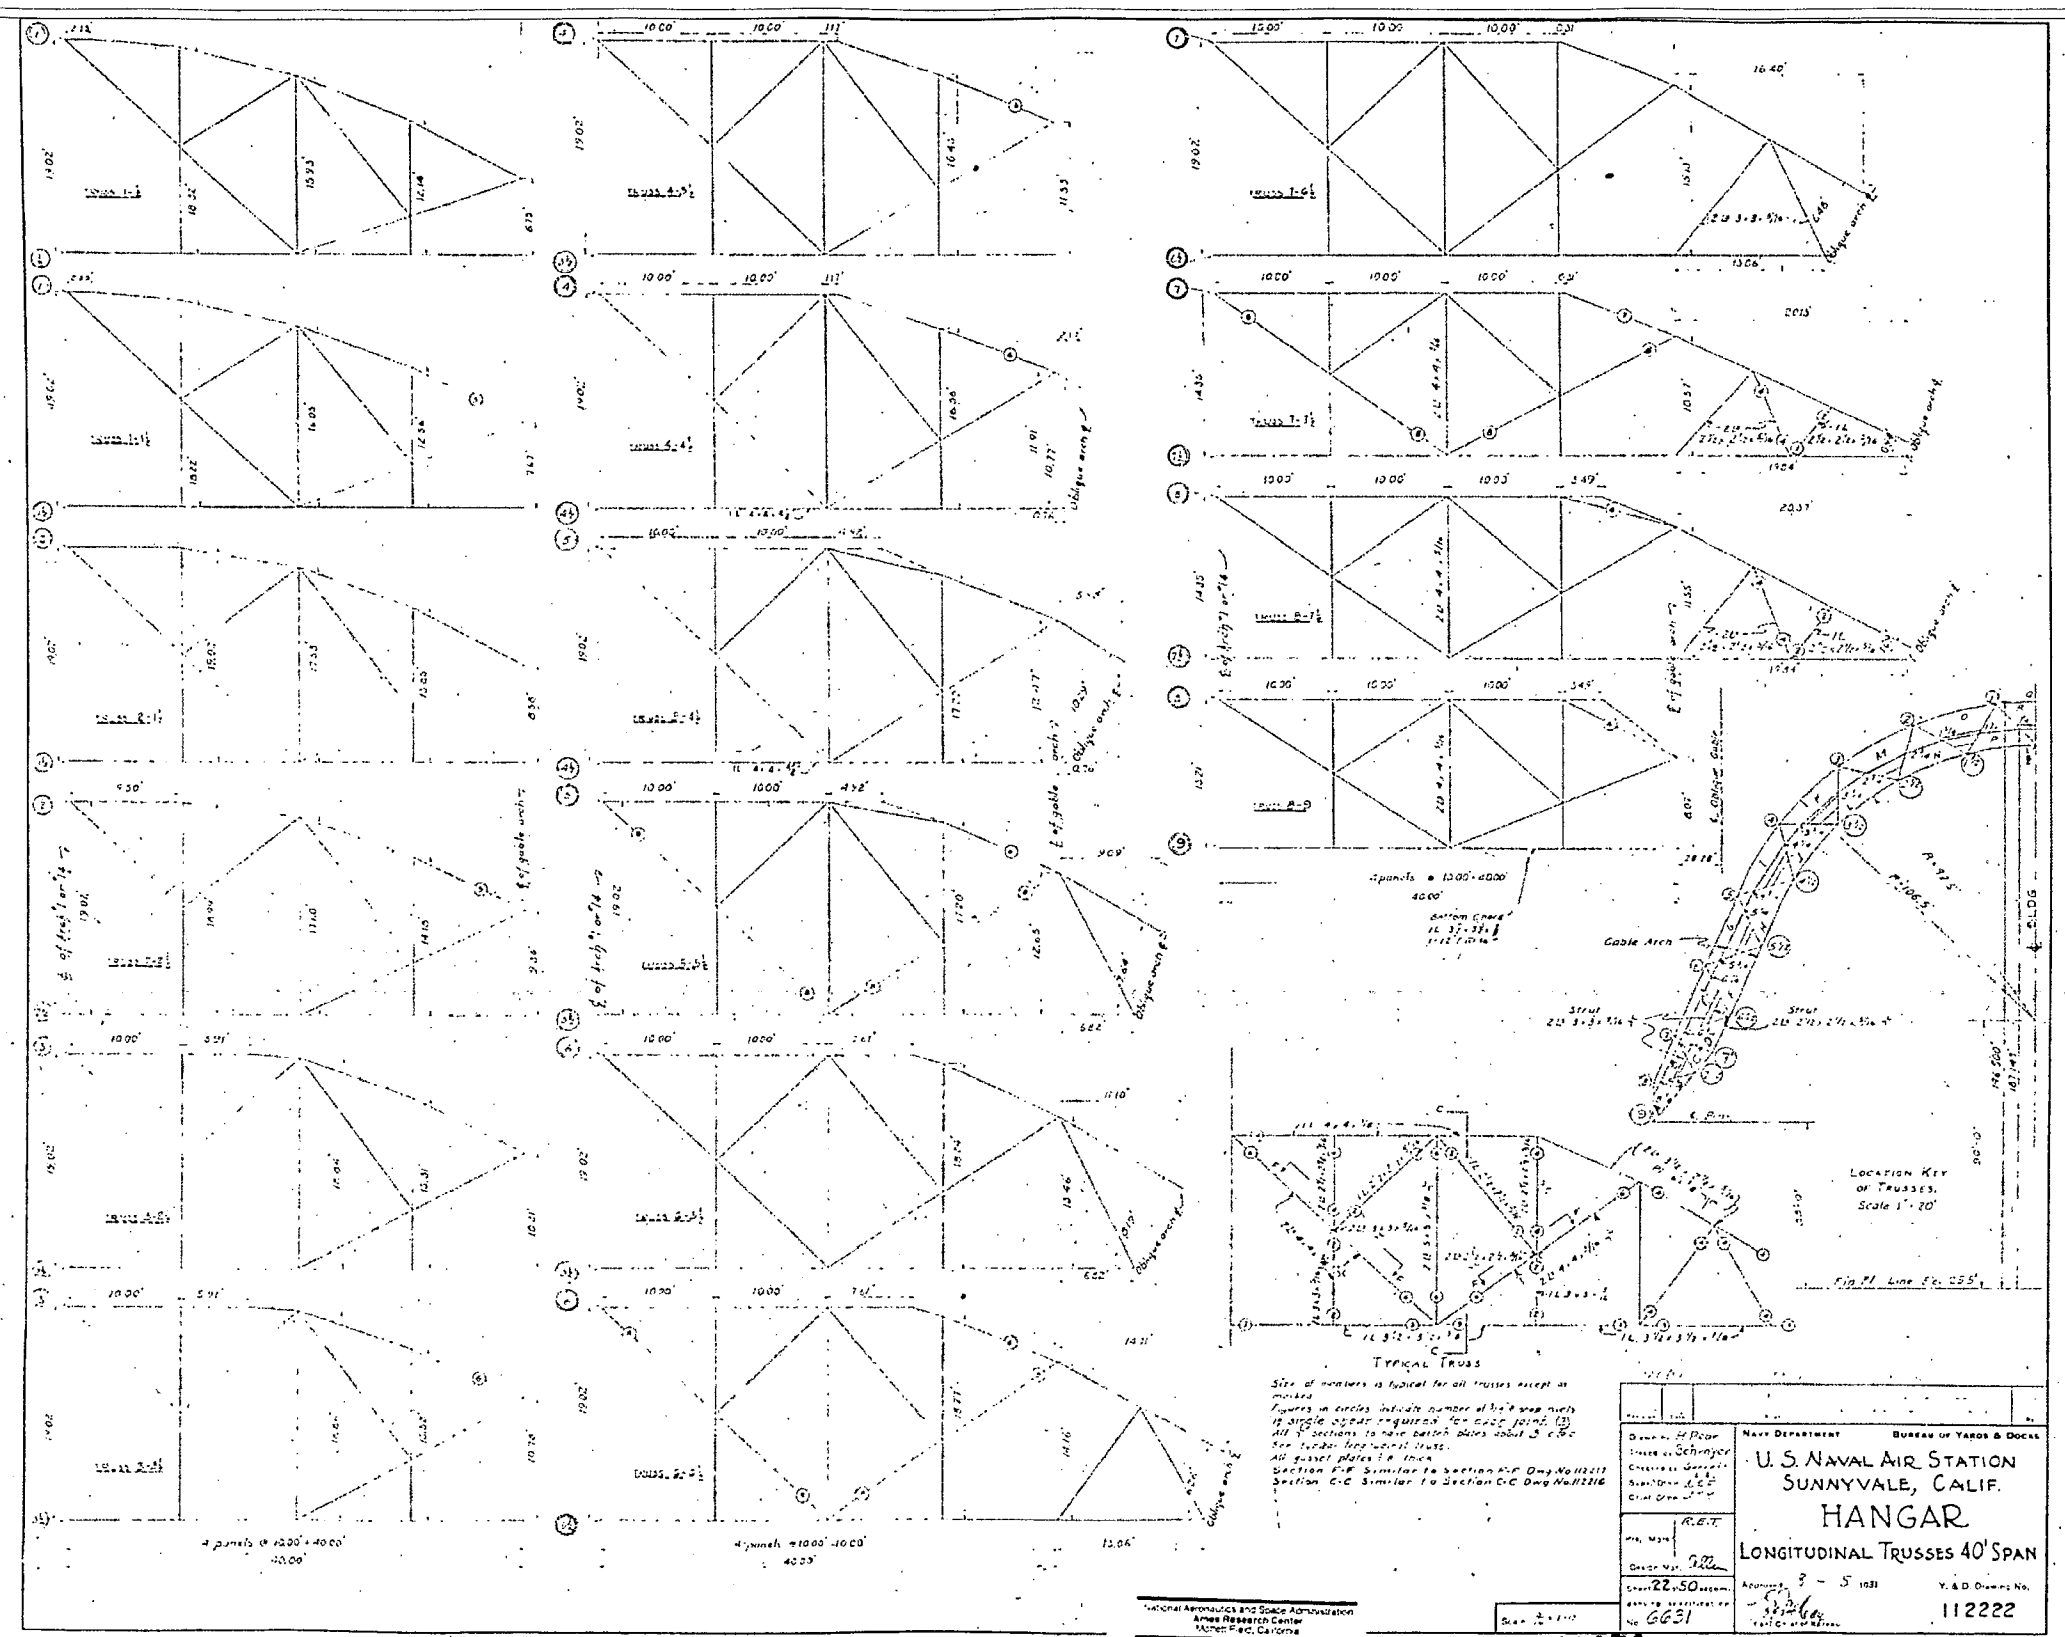

DRAWN BY:

MOFFETT FIELD NAVAL AIR STATION RECORDING PROJECT NATIONAL PARK SERVICE UNITED STATES DEPARTMENT OF THE INTERIOR	MOFFETT FIELD NAVAL AIR STATION, HANGAR NO. 1 U.S. NAVAL AIR STATION SUNNYVALE, CALIFORNIA, HISTORIC DISTRICT, CUMMINS AVENUE SUNNYVALE VICINITY SANTA CLARA COUNTY CALIFORNIA	SHEET 10 OF 17	HISTORIC AMERICAN ENGINEERING RECORD CA-335A	LIBRARY OF CONGRESS INDEX NUMBER

IF REPRODUCED, PLEASE CREDIT THE HISTORIC AMERICAN ENGINEERING RECORD, NATIONAL PARK SERVICE, NAME OF DELINEATOR, DATE OF DRAWING

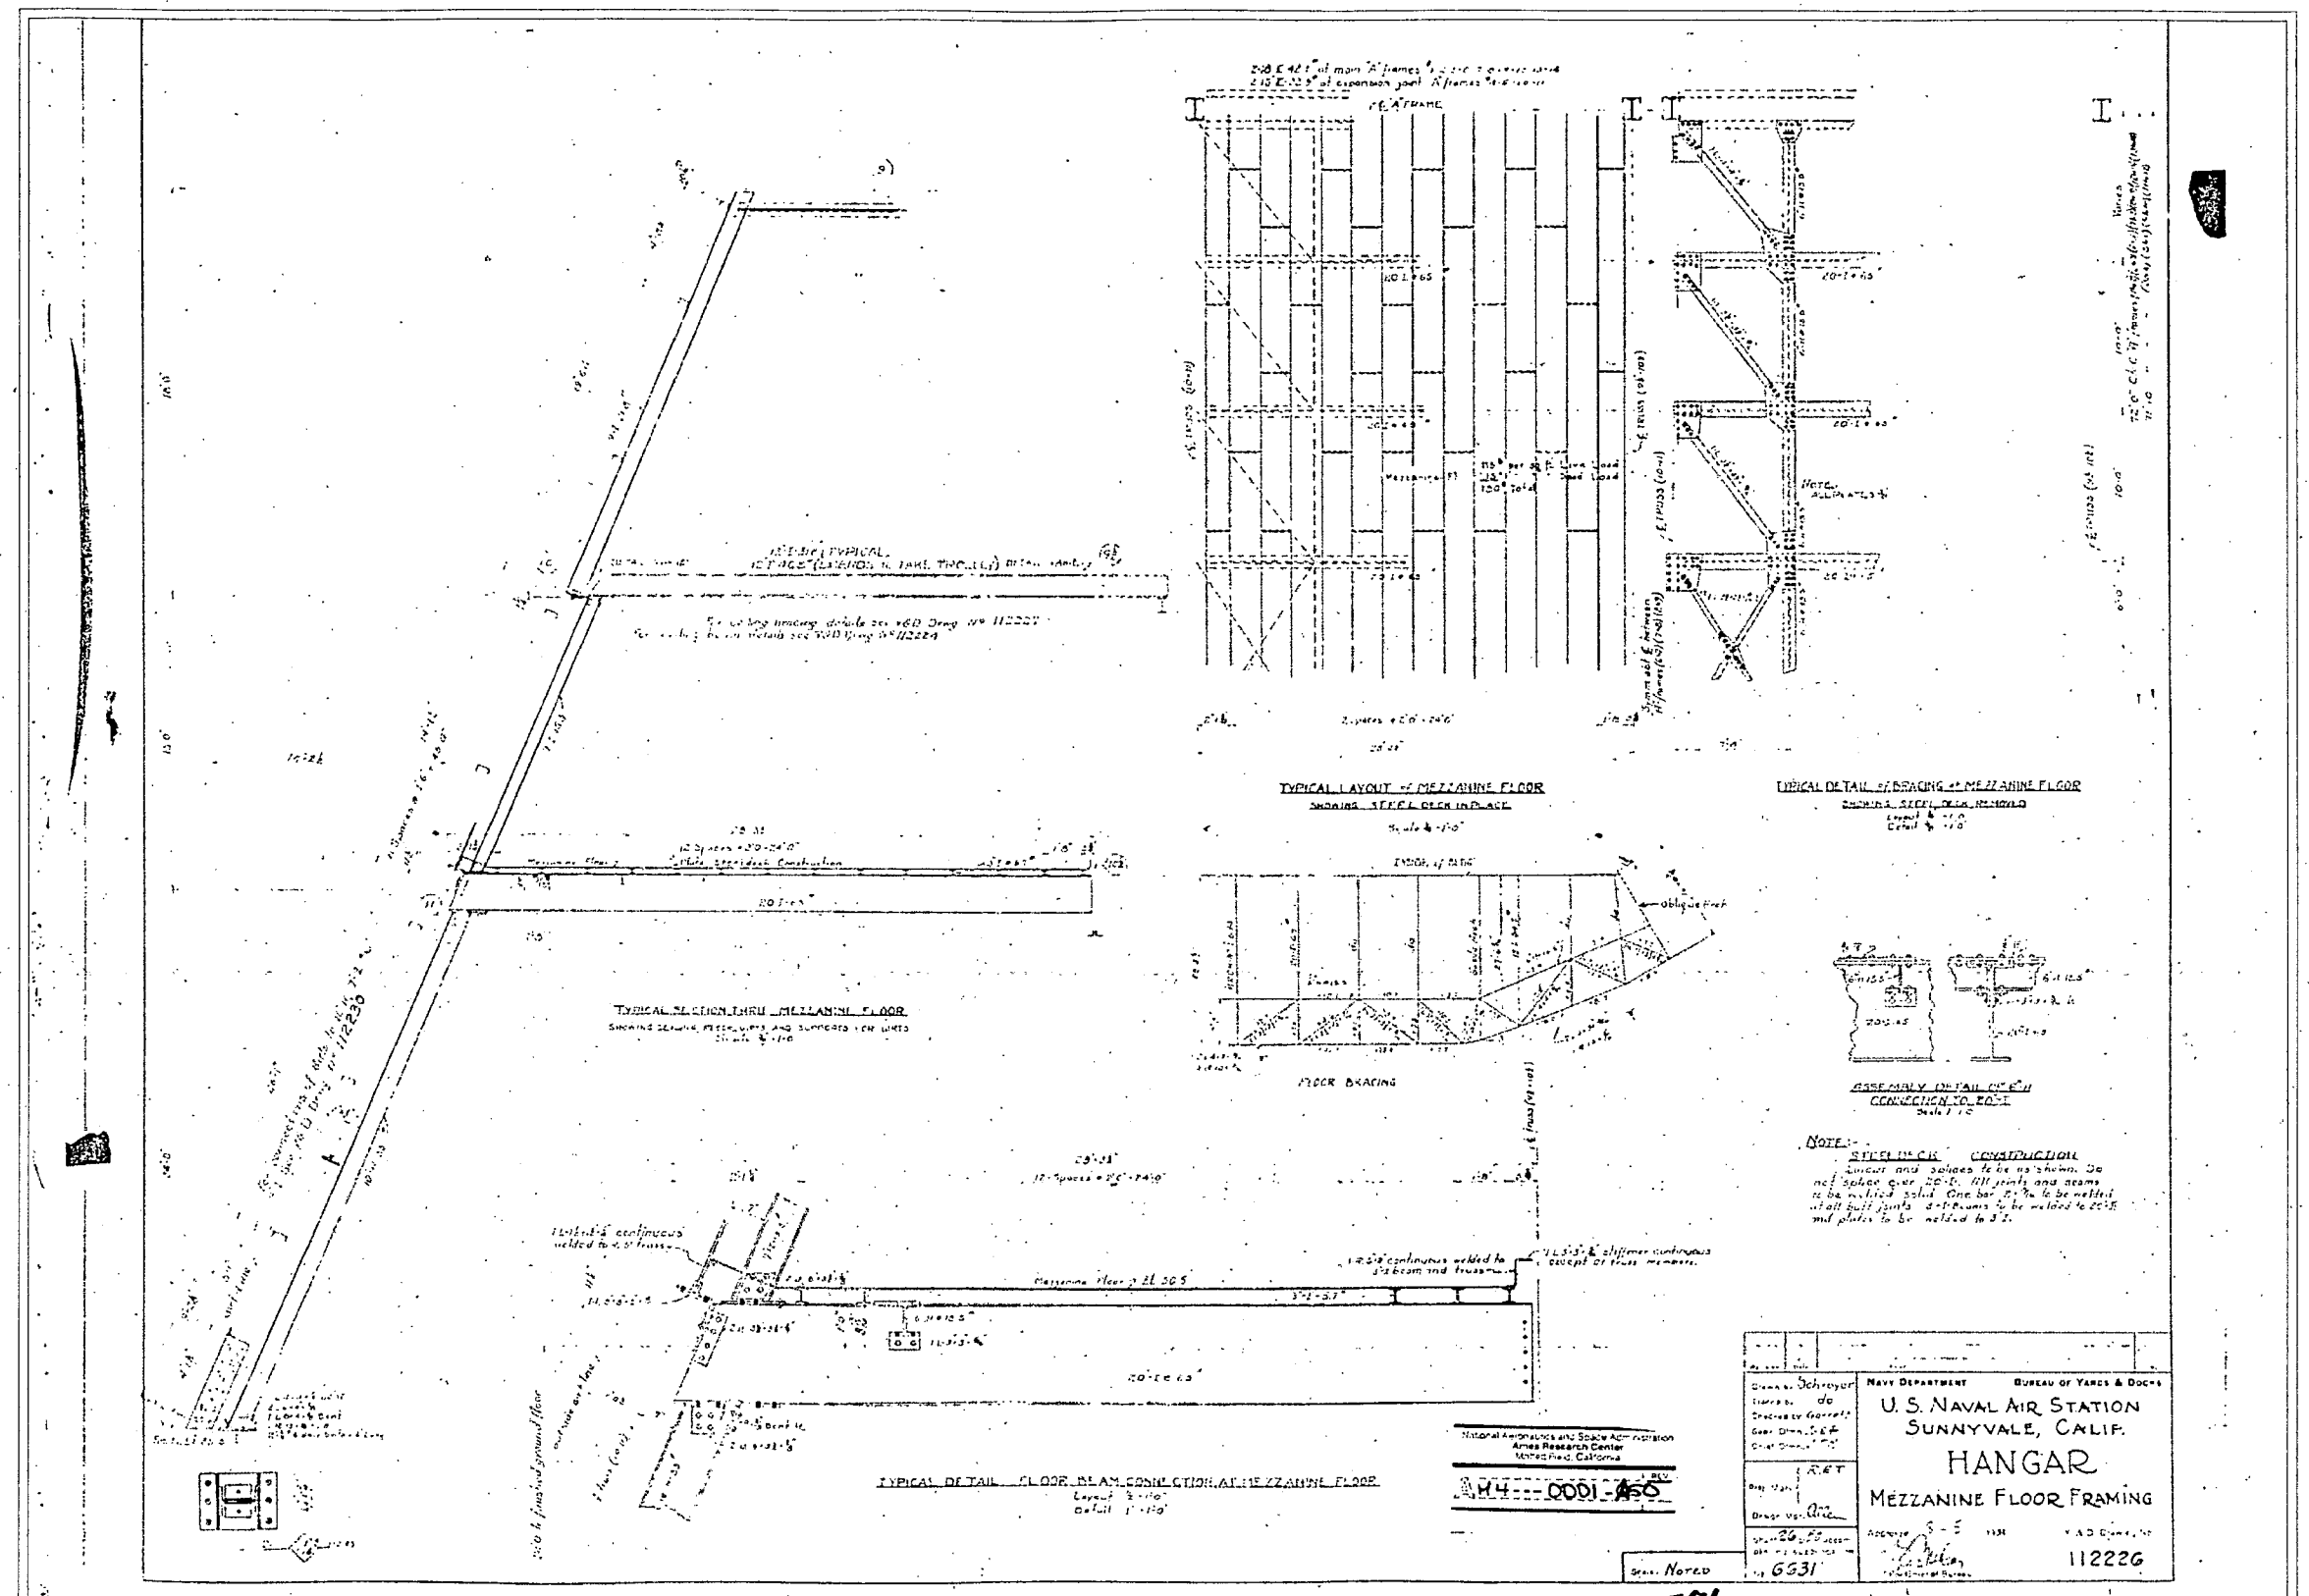

DRAWN BY:

MOFFETT FIELD NAVAL AIR STATION
RECORDING PROJECT
NATIONAL PARK SERVICE
UNITED STATES DEPARTMENT OF THE INTERIOR

MOFFETT FIELD NAVAL AIR STATION, HANGAR NO. 1
U.S. NAVAL AIR STATION SUNNYVALE, CALIFORNIA, HISTORIC DISTRICT, CUMMINS AVENUE
SUNNYVALE VICINITY SANTA CLARA COUNTY CALIFORNIA

SHEET 11 OF 17

HISTORIC AMERICAN ENGINEERING RECORD
CA-335A

LIBRARY OF CONGRESS INDEX NUMBER

IF REPRODUCED, PLEASE CREDIT THE HISTORIC AMERICAN ENGINEERING RECORD, NATIONAL PARK SERVICE, NAME OF DELINEATOR, DATE OF DRAWING

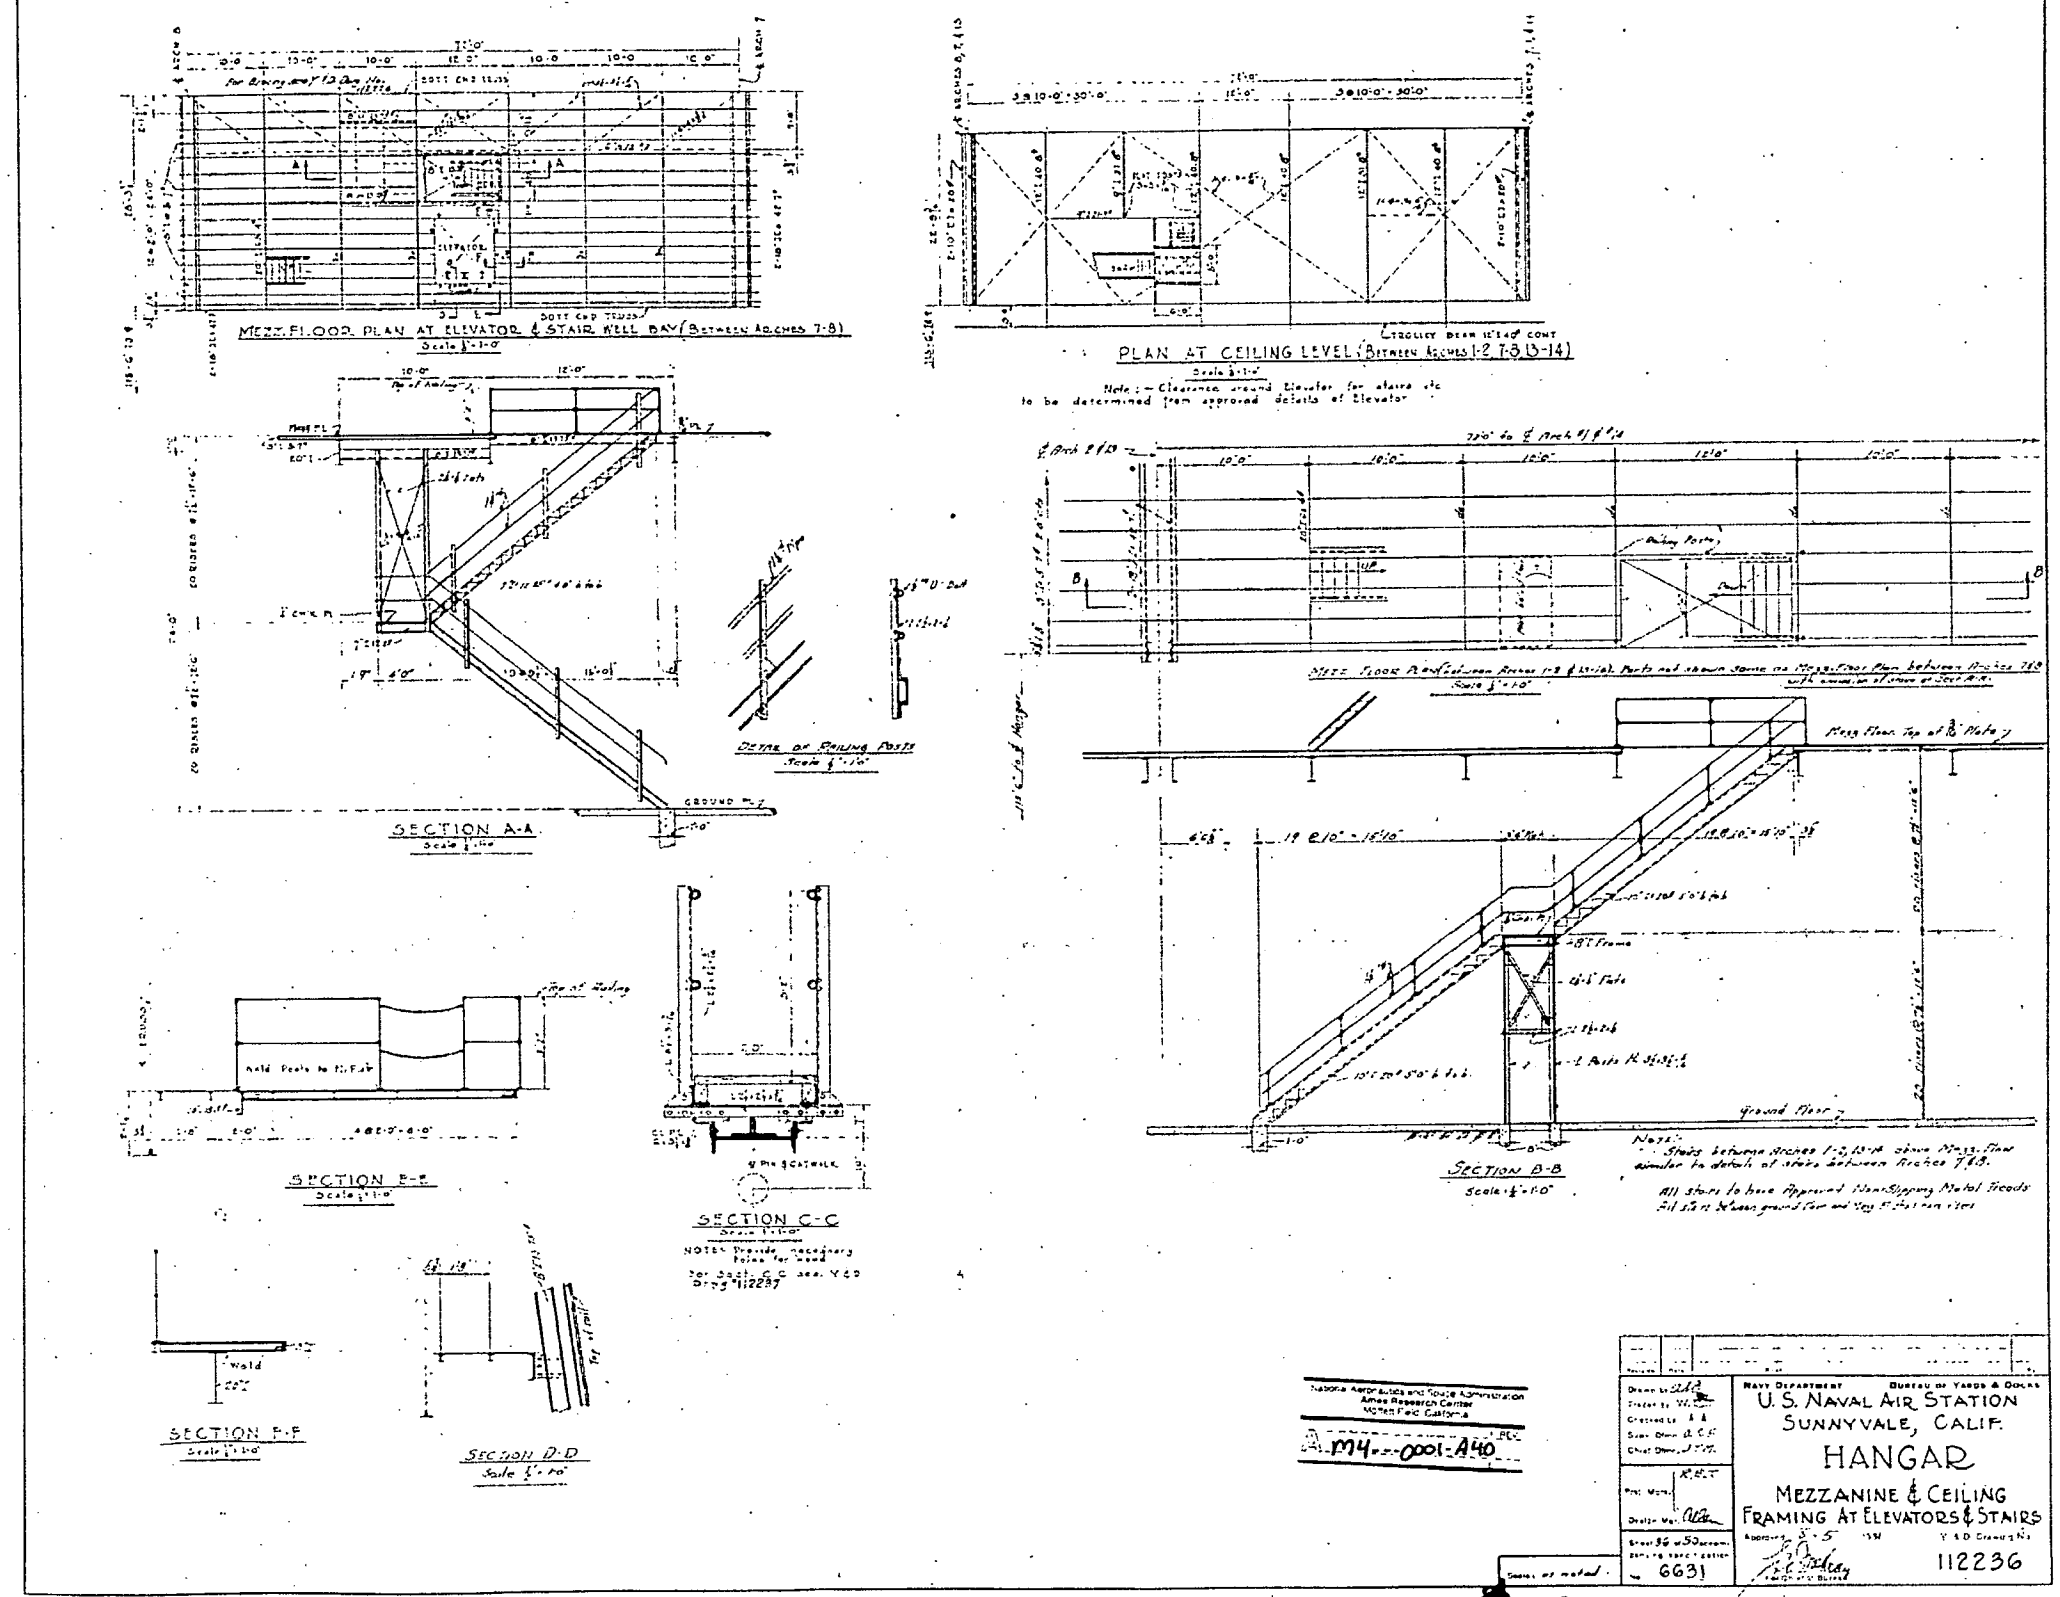

DRAWN BY:

MOFFETT FIELD NAVAL AIR STATION RECORDING PROJECT NATIONAL PARK SERVICE UNITED STATES DEPARTMENT OF THE INTERIOR	MOFFETT FIELD NAVAL AIR STATION, HANGAR NO. 1 U.S. NAVAL AIR STATION SUNNYVALE, CALIFORNIA, HISTORIC DISTRICT, CUMMINS AVENUE SUNNYVALE VICINITY SANTA CLARA COUNTY CALIFORNIA	SHEET 12 OF 17	HISTORIC AMERICAN ENGINEERING RECORD CA-335A	LIBRARY OF CONGRESS INDEX NUMBER

IF REPRODUCED, PLEASE CREDIT THE HISTORIC AMERICAN ENGINEERING RECORD, NATIONAL PARK SERVICE, NAME OF DELINEATOR, DATE OF DRAWING

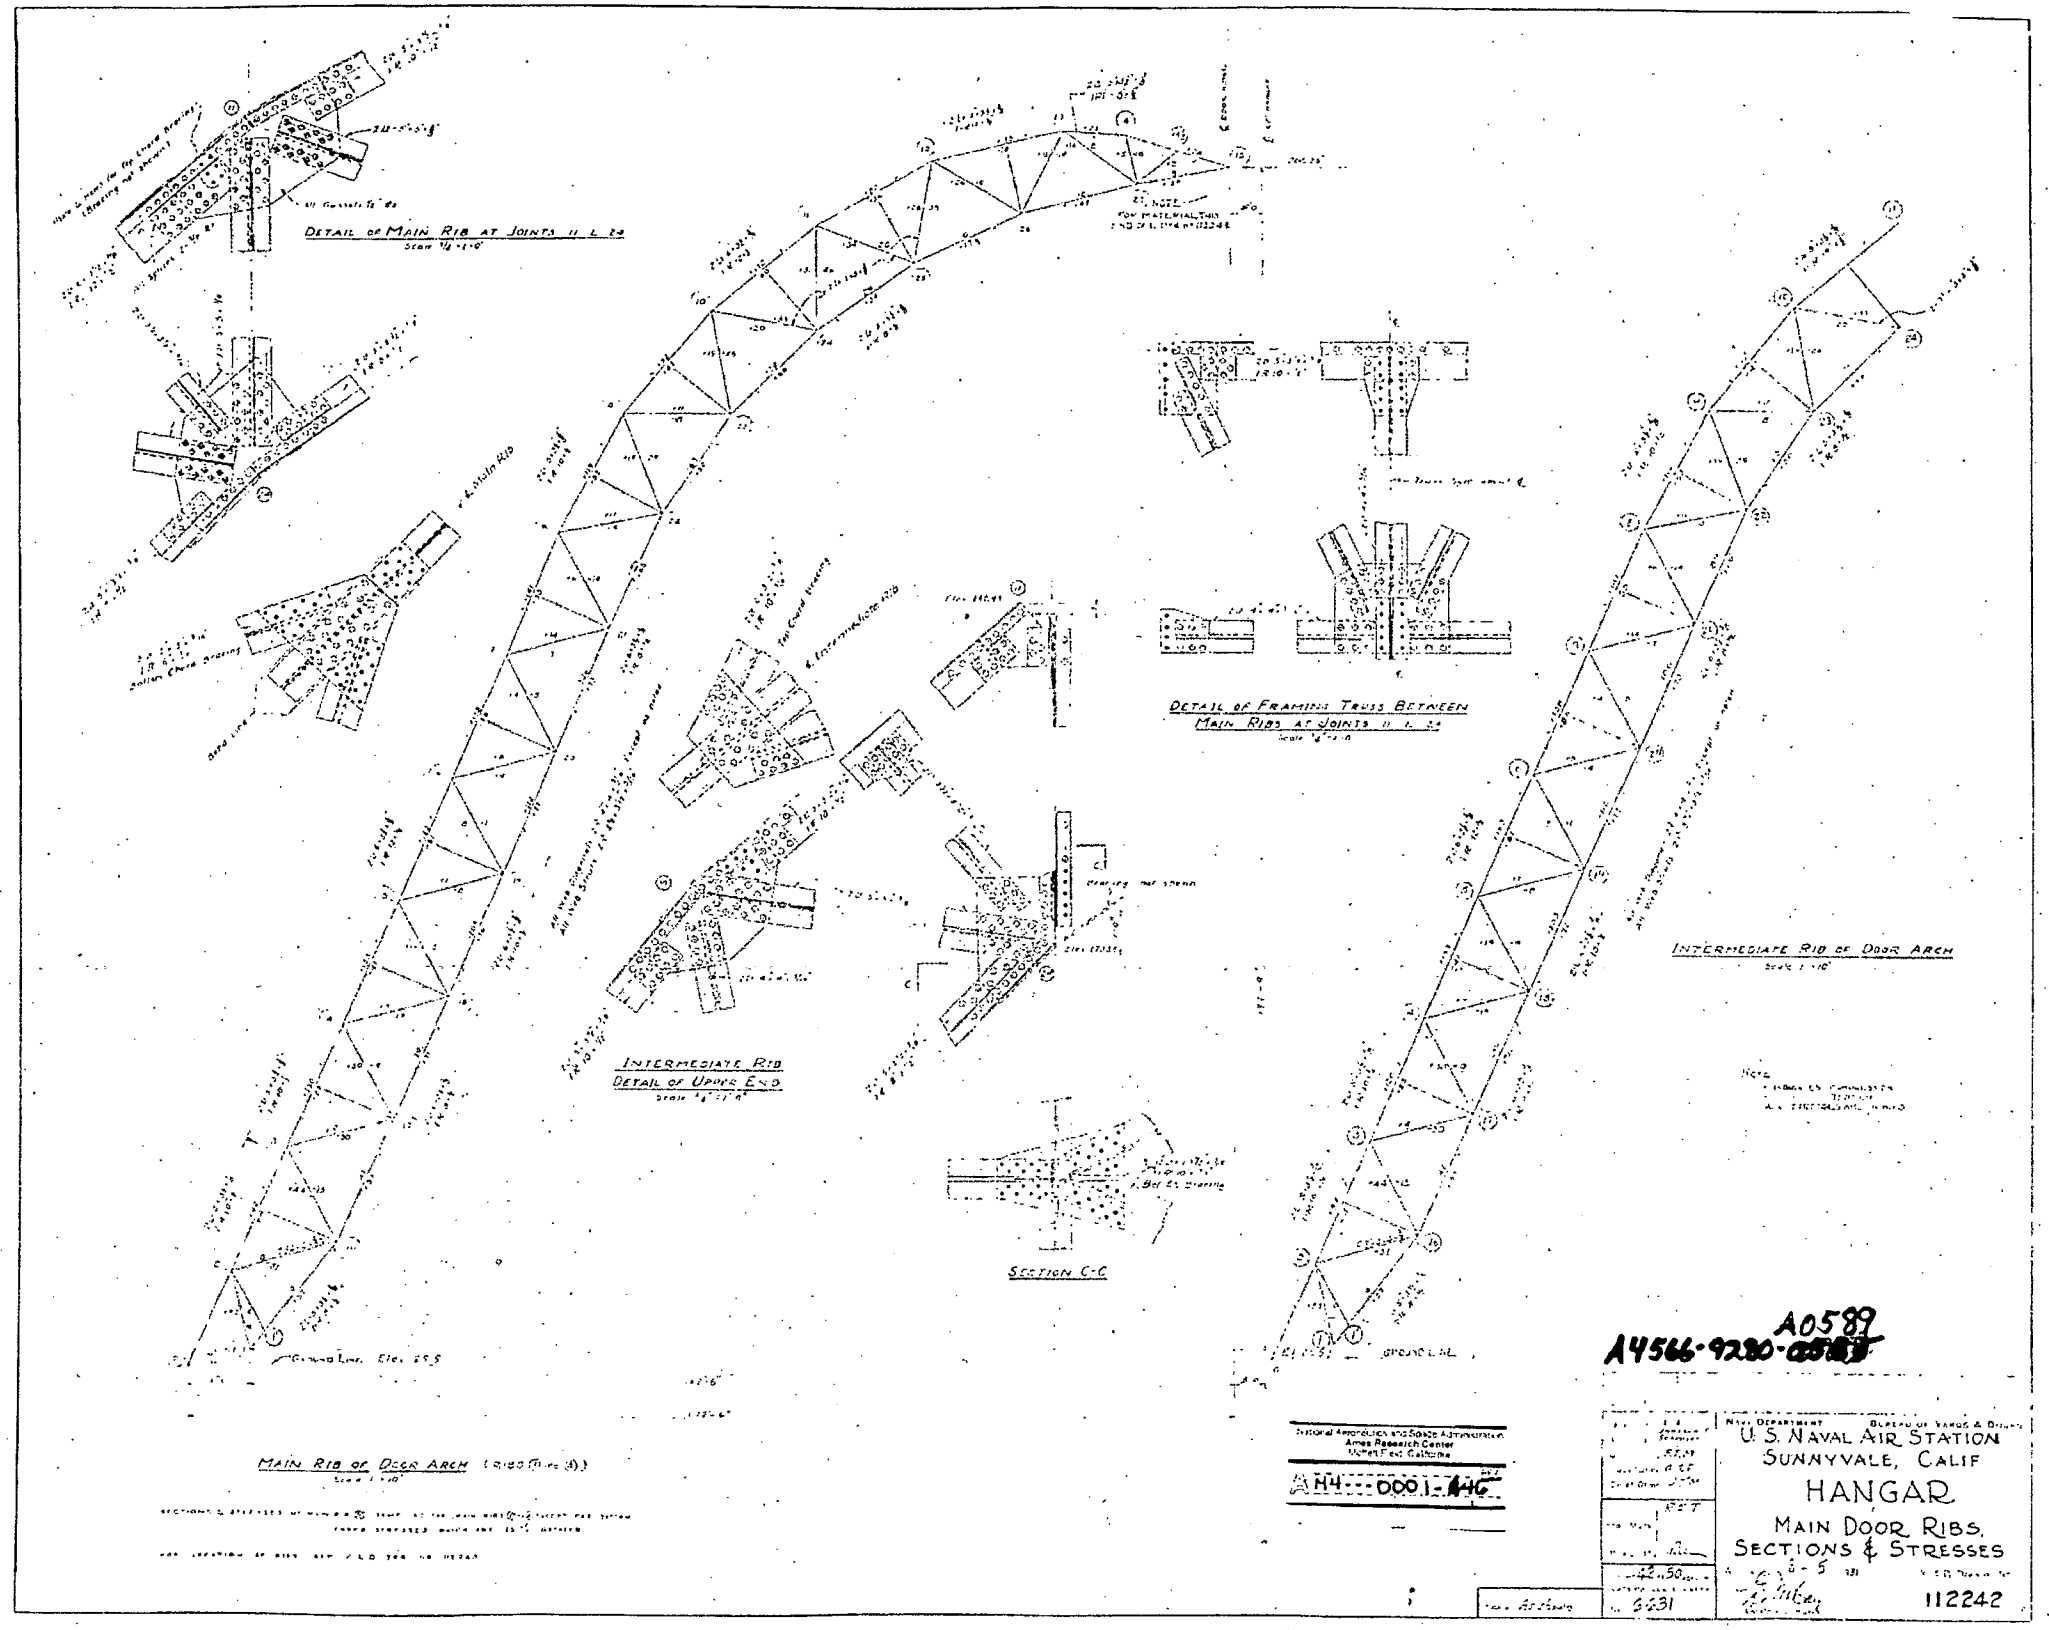

DRAWN BY:

1202-45-46

MOFFETT FIELD NAVAL AIR STATION RECORDING PROJECT NATIONAL PARK SERVICE UNITED STATES DEPARTMENT OF THE INTERIOR	MOFFETT FIELD NAVAL AIR STATION, HANGAR NO. 1 U.S. NAVAL AIR STATION SUNNYVALE, CALIFORNIA, HISTORIC DISTRICT, CUMMINS AVENUE SUNNYVALE VICINITY SANTA CLARA COUNTY CALIFORNIA	SHEET 13 OF 17	HISTORIC AMERICAN ENGINEERING RECORD CA-335A	LIBRARY OF CONGRESS INDEX NUMBER

IF REPRODUCED, PLEASE CREDIT THE HISTORIC AMERICAN ENGINEERING RECORD, NATIONAL PARK SERVICE, NAME OF DELINEATOR, DATE OF DRAWING

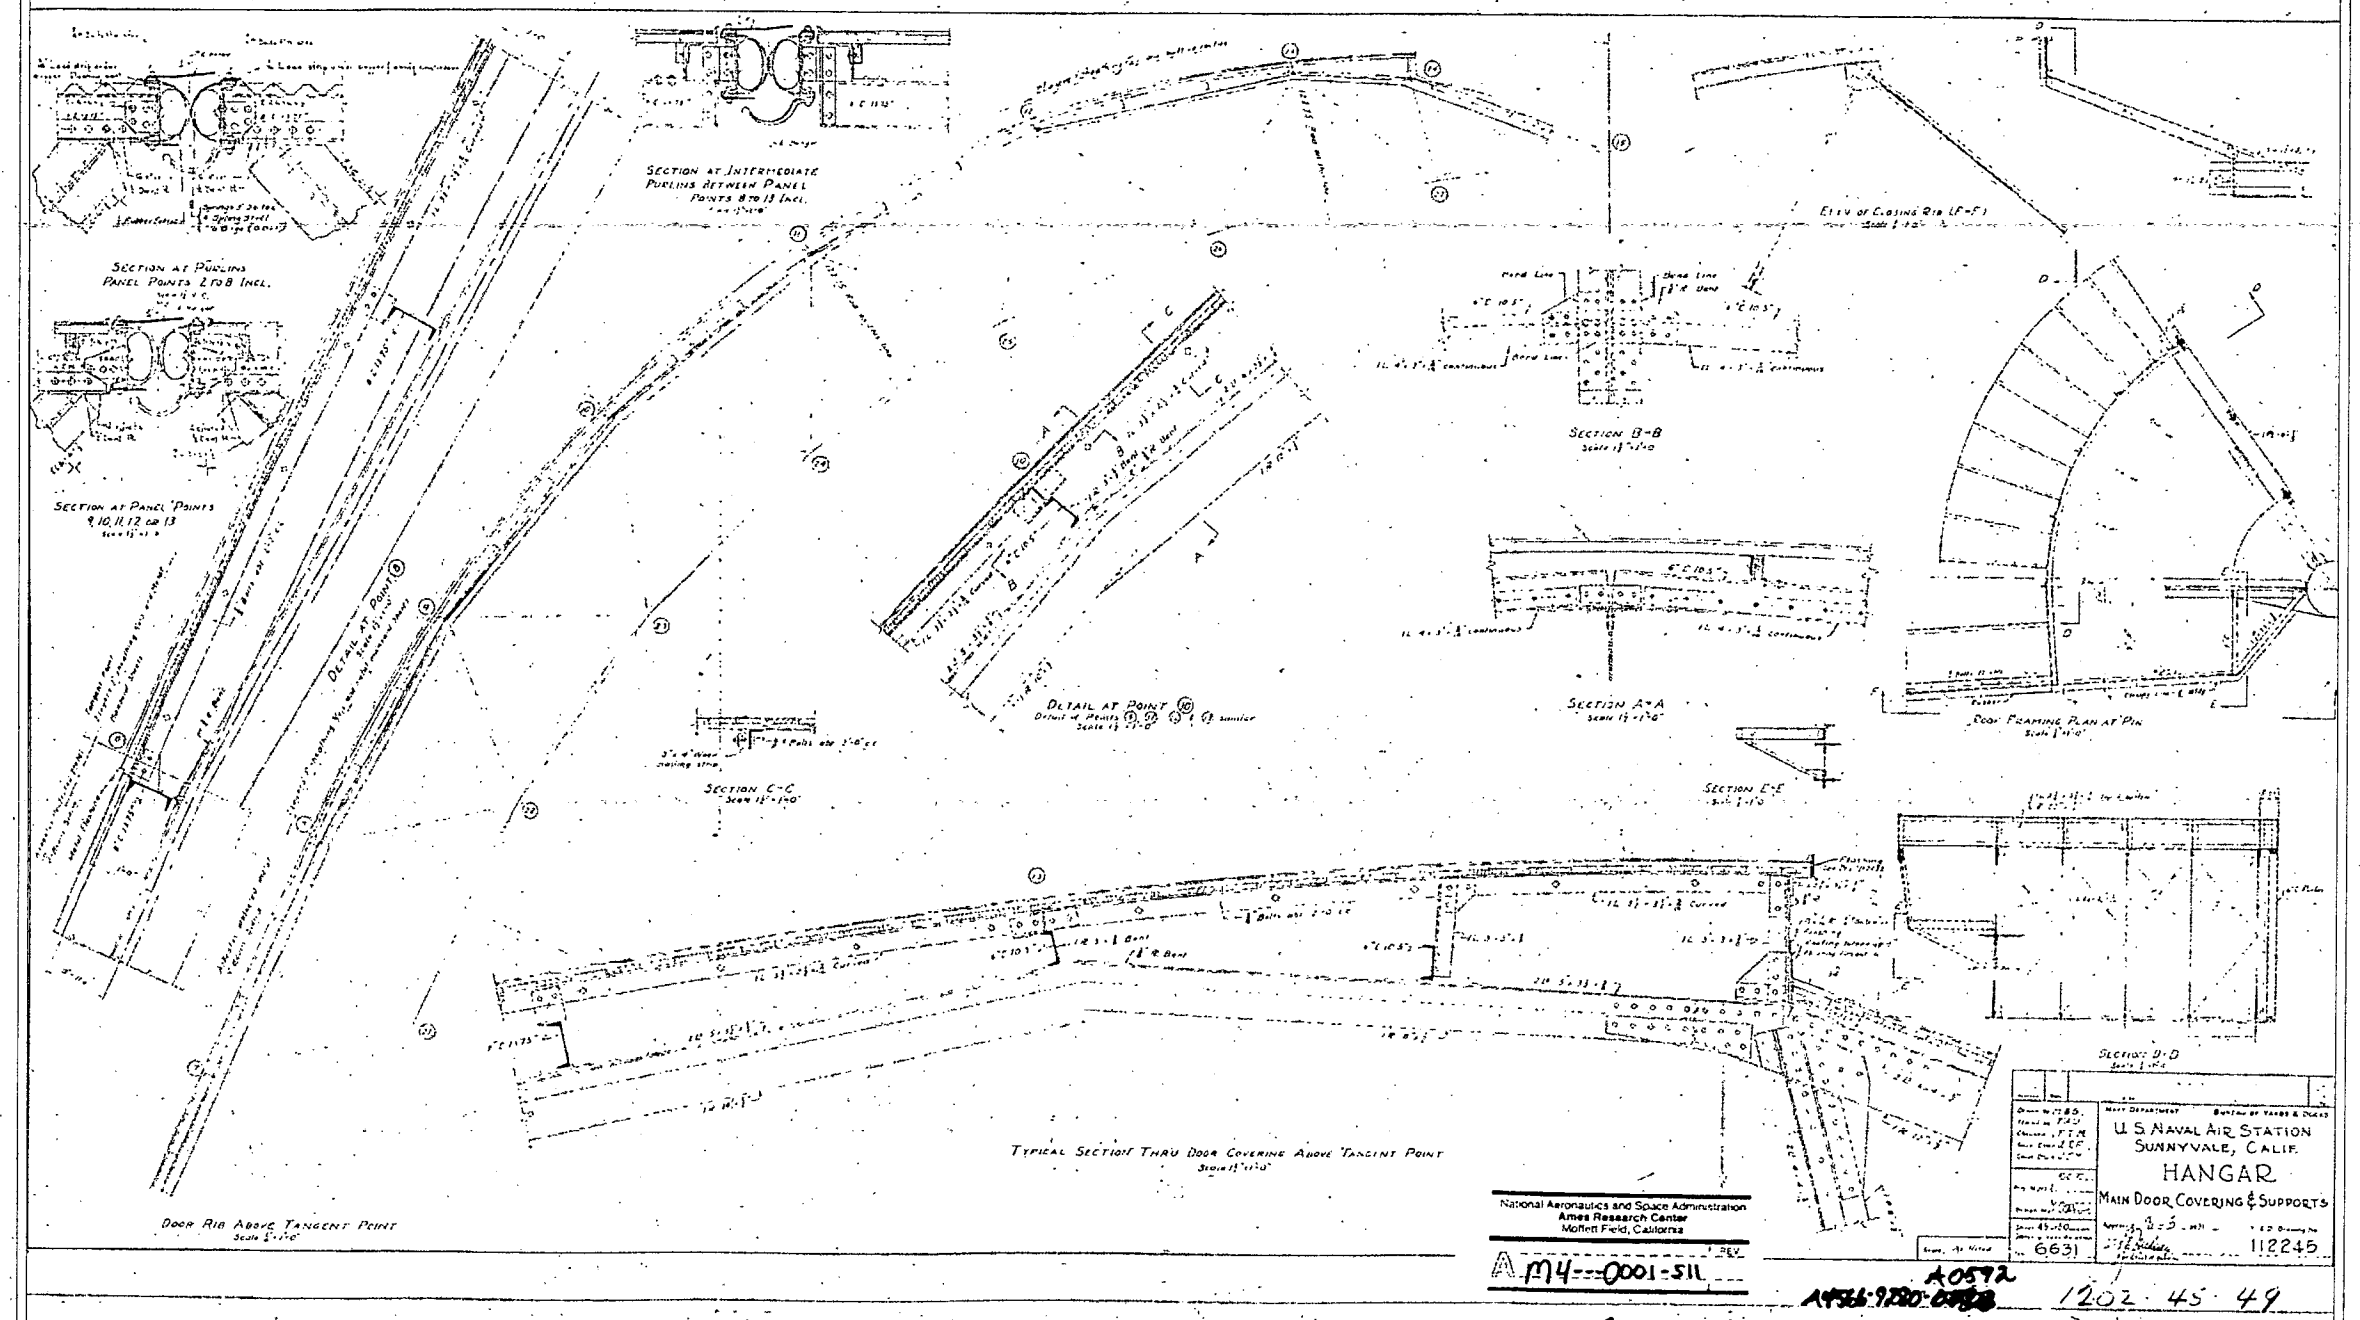

DRAWN BY:

MOFFETT FIELD NAVAL AIR STATION RECORDING PROJECT NATIONAL PARK SERVICE UNITED STATES DEPARTMENT OF THE INTERIOR	MOFFETT FIELD NAVAL AIR STATION, HANGAR NO. 1 U.S. NAVAL AIR STATION SUNNYVALE, CALIFORNIA, HISTORIC DISTRICT, CUMMINS AVENUE SUNNYVALE VICINITY SANTA CLARA COUNTY CALIFORNIA	SHEET 14 OF 17	HISTORIC AMERICAN ENGINEERING RECORD CA-335A

LIBRARY OF CONGRESS INDEX NUMBER

IF REPRODUCED, PLEASE CREDIT THE HISTORIC AMERICAN ENGINEERING RECORD, NATIONAL PARK SERVICE, NAME OF DELINEATOR, DATE OF DRAWING

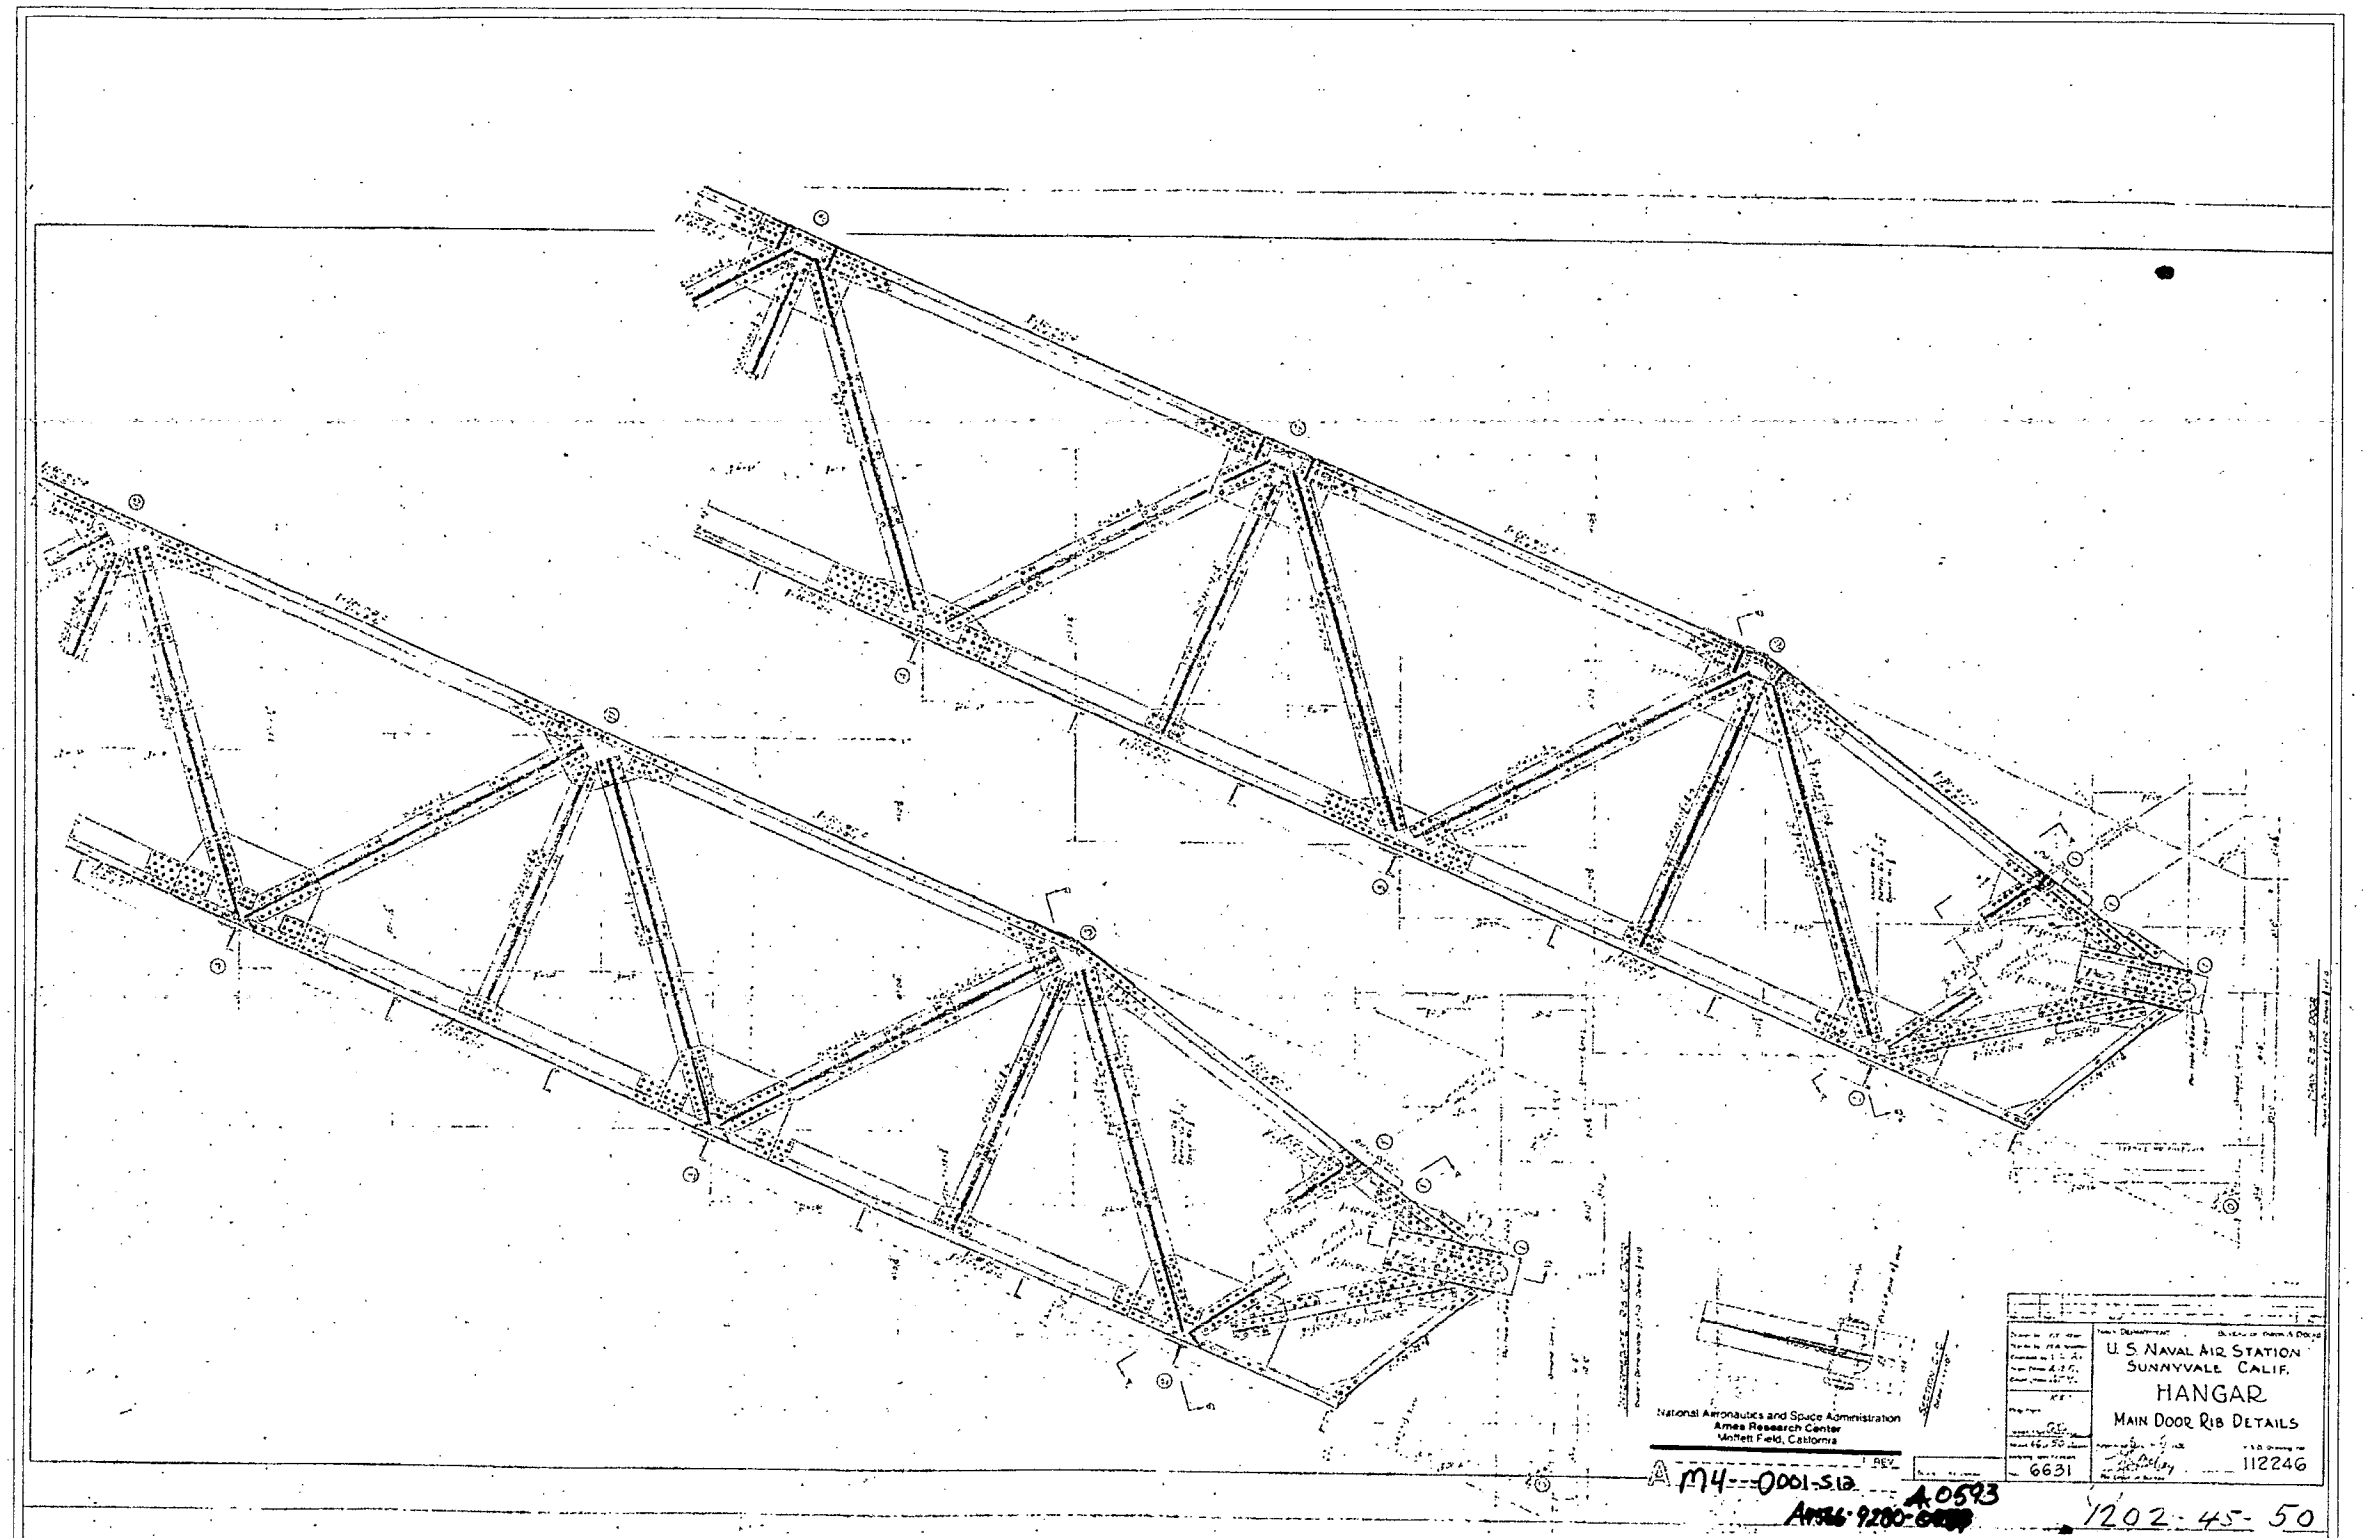

DRAWN BY:

MOFFETT FIELD NAVAL AIR STATION RECORDING PROJECT NATIONAL PARK SERVICE UNITED STATES DEPARTMENT OF THE INTERIOR	MOFFETT FIELD NAVAL AIR STATION, HANGAR NO. 1 U.S. NAVAL AIR STATION SUNNYVALE, CALIFORNIA, HISTORIC DISTRICT, CUMMINS AVENUE SUNNYVALE VICINITY SANTA CLARA COUNTY CALIFORNIA	SHEET 15 OF 17	HISTORIC AMERICAN ENGINEERING RECORD CA-335A

LIBRARY OF CONGRESS INDEX NUMBER

IF REPRODUCED, PLEASE CREDIT THE HISTORIC AMERICAN ENGINEERING RECORD, NATIONAL PARK SERVICE, NAME OF DELINEATOR, DATE OF DRAWING

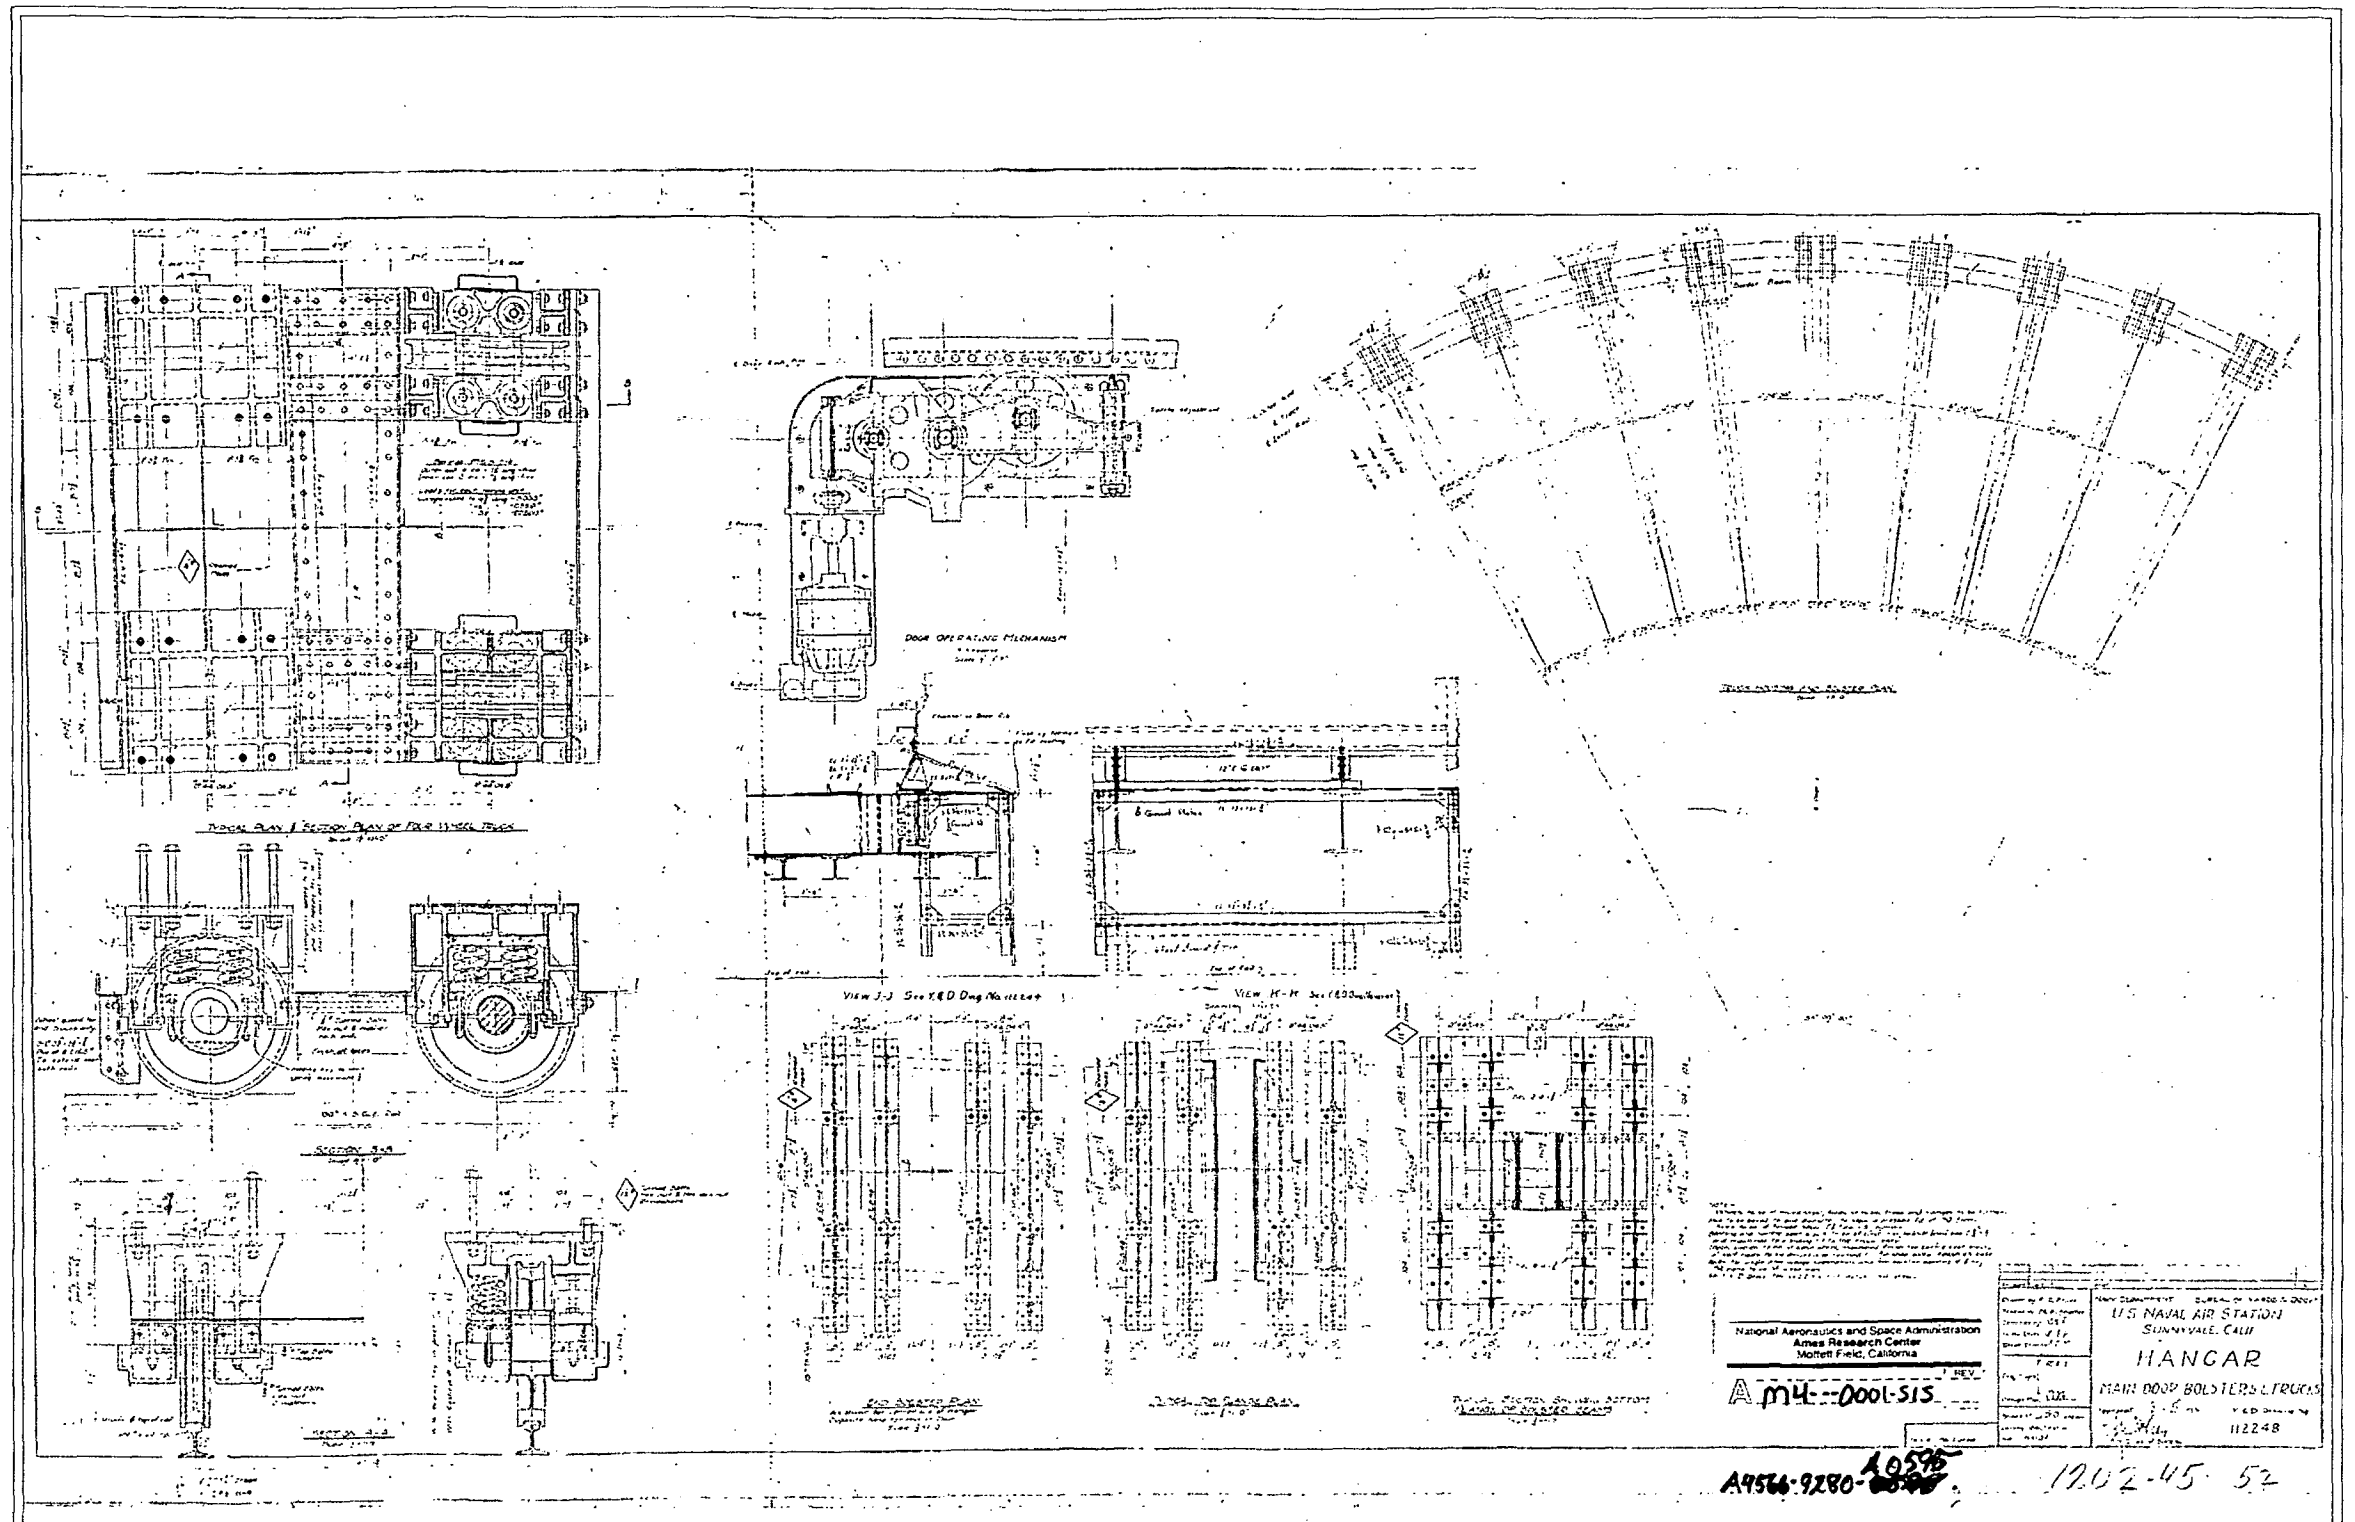

DRAWN BY:

MOFFETT FIELD NAVAL AIR STATION RECORDING PROJECT NATIONAL PARK SERVICE UNITED STATES DEPARTMENT OF THE INTERIOR	MOFFETT FIELD NAVAL AIR STATION, HANGAR NO. 1 U.S. NAVAL AIR STATION SUNNYVALE, CALIFORNIA, HISTORIC DISTRICT, CUMMINS AVENUE SUNNYVALE VICINITY SANTA CLARA COUNTY CALIFORNIA	SHEET 16 OF 17	HISTORIC AMERICAN ENGINEERING RECORD CA-335A	LIBRARY OF CONGRESS INDEX NUMBER

IF REPRODUCED, PLEASE CREDIT THE HISTORIC AMERICAN ENGINEERING RECORD, NATIONAL PARK SERVICE, NAME OF DELINEATOR, DATE OF DRAWING

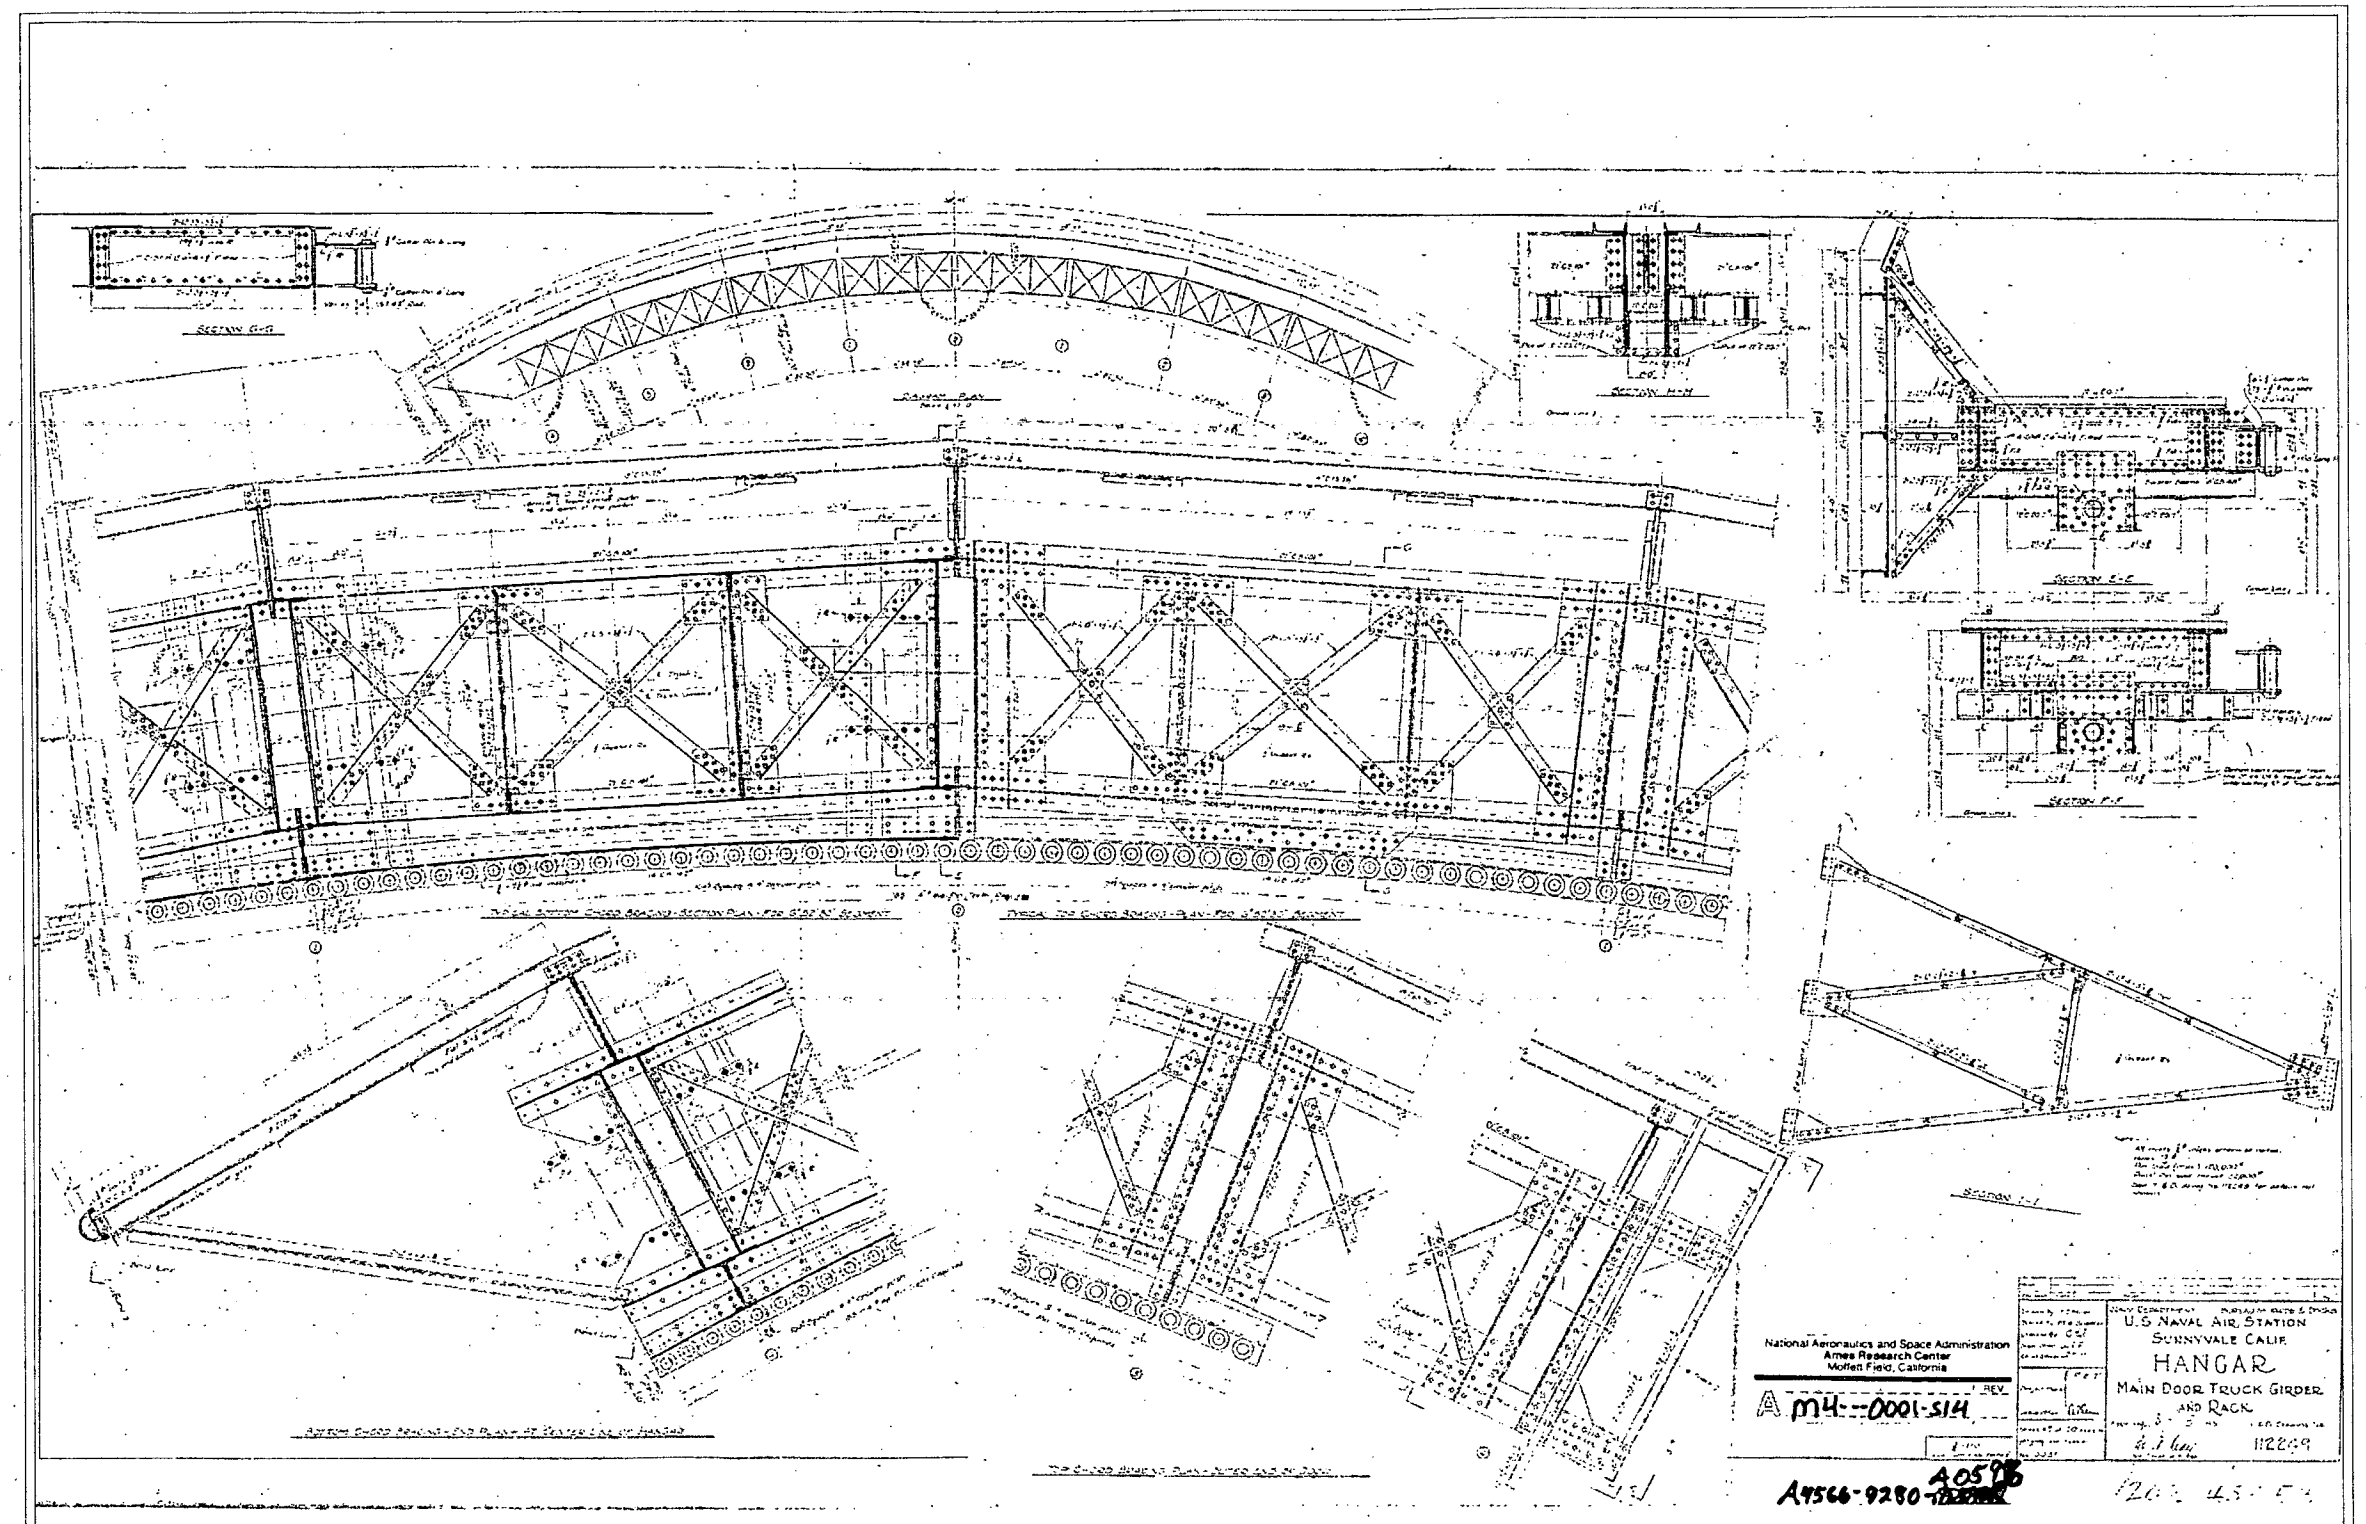

DRAWN BY:

MOFFETT FIELD NAVAL AIR STATION RECORDING PROJECT NATIONAL PARK SERVICE UNITED STATES DEPARTMENT OF THE INTERIOR	MOFFETT FIELD NAVAL AIR STATION, HANGAR NO. 1 U.S. NAVAL AIR STATION SUNNYVALE, CALIFORNIA. HISTORIC DISTRICT, CUMMINS AVENUE SUNNYVALE VICINITY SANTA CLARA COUNTY CALIFORNIA	SHEET 17 OF 17	HISTORIC AMERICAN ENGINEERING RECORD CA-335A	LIBRARY OF CONGRESS INDEX NUMBER

IF REPRODUCED, PLEASE CREDIT THE HISTORIC AMERICAN ENGINEERING RECORD, NATIONAL PARK SERVICE, NAME OF DELINEATOR, DATE OF DRAWING