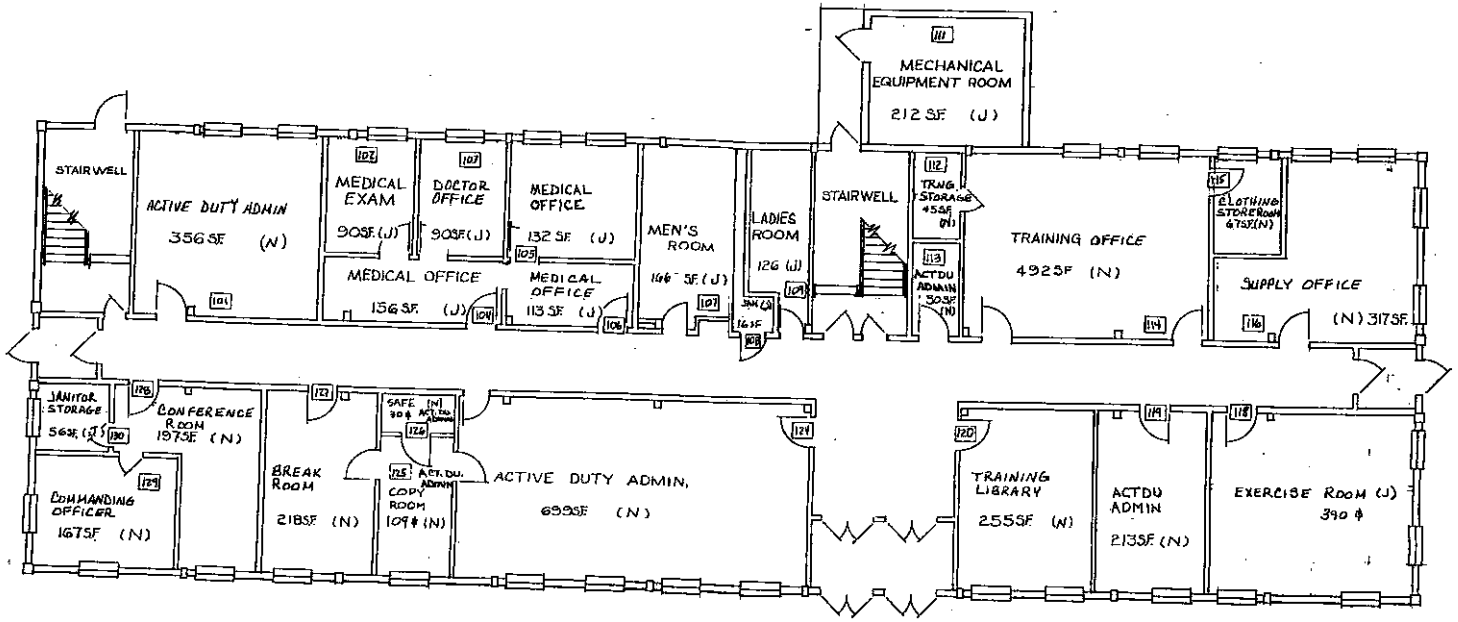

FIRST FLOOR PLAN

SCALE $\frac{1}{8}$" = 1'-0"

N

BFPI ACTIVITY DATA

	BLDG 1
DATE OF CONSTRUCTION	1956
DATE OF RENOV/ADD'N	1984
OWNERSHIP	NAVY
HOST (PRIME LEASEE)	NAVY
LEASE (TO NAVY)	
NUMBER	
ANNUAL COST	
RENEWAL DATE	
EXPIRATION DATE	
GROSS AREA	13670
TOTAL NET AREA	9,846
NAVY EXCL USE	4,160
JOINT USE	5,686

SYMBOL	DESCRIPTION	BY	DATE	APPROVAL

REVISIONS

F.P.M. DRAWING NO.

NAVAL RESERVE READINESS COMMAND REGION THIRTEEN
FACILITIES PLANNING AND MAINTENANCE
NAVAL BASE, GREAT LAKES, ILLINOIS

COPIED FROM:

NAVAL RESERVE CENTER DULUTH, MN
SPACE ALLOCATION
FIRST FLOOR PLAN

DRAWN: Reilly

CHECKED:

APPROVED:
SATISFACTORY TO LT Bausch 9601

DATE: 11 JAN 85

SCALE: AS SHOWN

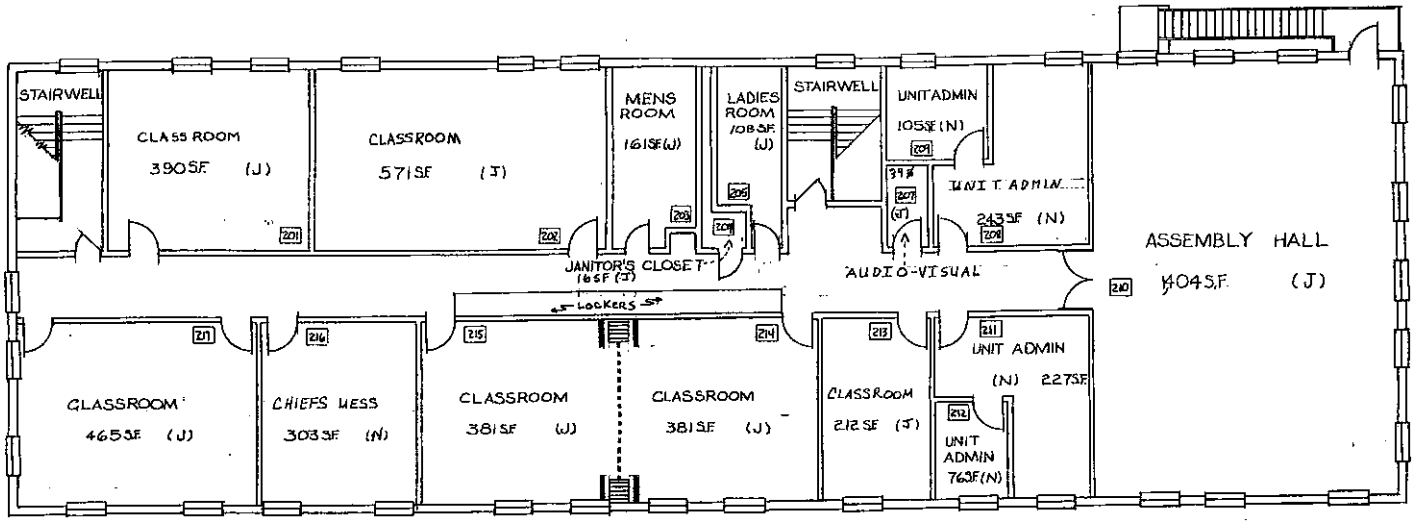

SECOND FLOOR PLAN

SCALE $\frac{1}{8}$" = 1'-0"

N

SYMBOL	DESCRIPTION	BY	DATE	APPROVAL

REVISIONS

F.P.M. DRAWING NO.

NAVAL RESERVE READINESS COMMAND REGION THIRTEEN
FACILITIES PLANNING AND MAINTENANCE
NAVAL BASE, GREAT LAKES, ILLINOIS

COPIED FROM:

NAVAL RESERVE CENTER; DULUTH, MIN
SPACE ALLOCATION
SECOND FLOOR PLAN

DRAWN: R.[illegible]

CHECKED:

APPROVED: LT BRUSH

DATE: 9601

SCALE: AS SHOWN

NO.	DESCRIPTION	USER	SF
101	ACTIVE DUTY ADMIN	J	356
102	MEDICAL EXAM	J	90
103	DOCTOR OFFICE	J	90
104	MEDICAL OFFICE	J	166
105	MEDICAL OFFICE	J	132
106	MEDICAL OFFICE	J	113
107	HEAD-MALE	J	166
108	JANITOR	J	16
109	HEAD FEMALE	J	126
111	MECH. EQUIP	J	212
112	TRAINING STORAGE	J	45
113	ACT DUTY ADMIN	N	50
114	TRNG	N	492
115	CLOTHING STOREROOM	N	67
116	SUPPLY OFFICE	N	317
118	EXERCISE ROOM	N	392
119	ACTDUTY ADMIN	N	213
120	TRAINING LIBRARY	N	255
124	ACTDUTY ADMIN	N	699
125	ACTDUTY ADMIN (COPY RM)	N	109
126	ACTDUTY ADMIN (SAFE)	N	30
127	BREAK ROOM	N	218
128	CONFERENCE ROOM	N	197
129	COMMANDING OFFICER	N	167
130	JANITOR STORAGE	J	56
	2ND FLOOR		
201	CLASSROOM	J	390
202	CLASSROOM	J	571
203	HEAD-MALE	J	161
204	JANITOR	J	16
205	HEAD-FEMALE	J	108
207	AUDIO-VISUAL	J	39
208	UNIT ADMIN	N	243
209	UNIT ADMIN	N	105
210	ASSEMBLY HALL	J	1404
211	UNIT ADMIN	N	227
212	UNIT ADMIN	N	76
213	CLASSROOM	J	212
214	CLASSROOM	J	381
215	CLASSROOM	J	381
216	CHIEFS MESS	N	303
217	CLASSROOM	J	465

BLDG	1
GROSS	13,670
NET	9,846
NAVY	4,160
JOINT	5,686

SYMBOL	DESCRIPTION	BY	DATE	APPROVAL

REVISIONS

F.P.M. DRAWING NO.

NAVAL RESERVE READINESS COMMAND REGION THIRTEEN
FACILITIES PLANNING AND MAINTENANCE
NAVAL BASE, GREAT LAKES, ILLINOIS

COPIED FROM:

NRC DULUTH, MN
SPACE ALLOCATION

DRAWN:

CHECKED:

APPROVED: HT BRUSH

DATE: 06 01

SCALE: